

NORTH CREEK BASIN MASTER PLAN

FINAL

Prepared for:

**Sarasota County
Stormwater Environmental Utility**

**November, 1996
Revised October, 1997
Finaled April, 1999**

**Contract No. 95-373
Purchase Order No. P509450**

Prepared by

**GEE & JENSON
Engineers-Architects-Planners, Inc.
West Palm Beach, FL**

Job No. 95-250.00, Task 226





Bob Cross
Professional Land Surveying, P.A.


May 18, 1999

To: Whom it may concern

RE: North Creek Drainage Basin Study

I hereby certify that the field information dated May 7, 1996 for the above reference project was true and correct as of that date to the best of my information, knowledge and belief.

BOB CROSS PROFESSIONAL LAND SURVEYING, P.A.

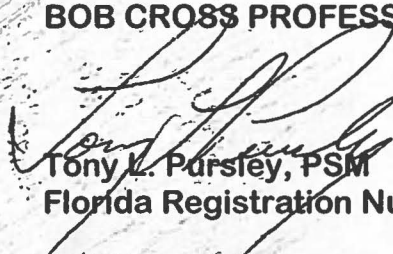
Tony L. Pursley, PSM

Florida Registration Number 4451

TABLE OF CONTENTS

Page No.

SECTION 1 - INTRODUCTION

1.1 Purpose.....	1-1
1.2 Authorization	1-2
1.3 Coordination with Federal, State & Local Agencies	1-2

SECTION 2 - BACKGROUND

2.1 Description of Study Area.....	2-1
2.2 Past Flooding Events	2-3
2.3 Land Uses	2-10
2.3.1 Existing Land Uses.....	2-10
2.3.2 Future Land Uses.....	2-11
2.4 Soils	2-11
2.5 Conveyance System and Structures	2-11
2.5.1 Existing Conveyance System and Structures	2-11
2.5.2 Proposed Conveyance System and Structures	2-12
2.6 Environmental Assessment of Wetlands Along North Creek Corridor	2-14
2.7 Drainage Basins and Sub-basins	2-16

SECTION 3 – HYDROLOGIC AND HYDRAULIC MODELING

3.1 Data Sources	3-1
3.2 Development of Hydrologic Model: HEC-1 Modified.....	3-4
3.2.1 Existing Pervious, Impervious, and Lake Areas	3-5
3.2.2 SCS Curve Number (CN).....	3-5
3.2.3 Peak Rate Factors (PRF).....	3-5
3.2.4 Time of Concentration (Tc)	3-6
3.2.5 Projected Future Pervious, Impervious and Lake Areas	3-7
3.3 Development of Hydraulic Model: UNET	3-7
3.3.1 Calibration of Model.....	3-13
3.3.2 Modeling of Standard Storm Events for Existing Conditions	3-20
3.3.3 Existing Conditions Computed Flood Stages	3-24

SECTION 4 – LEVEL OF SERVICE (LOS)

4.1 Existing Flooding Conditions	4-1
4.2 Level of Service Analysis	4-2

SECTION 5 – WATER QUALITY MODEL

5.1 Model Formation	5-1
5.2 Model Input and Assumptions	5-2
5.2.1 Sub-basins and Land Uses	5-2
5.2.2 Event Mean Concentrations	5-6
5.2.3 Annual Runoff Volume	5-10
5.2.4 BMP's.....	5-10
5.3 Model Results	5-11
5.3.1 Pollutant Loads Under Existing Conditions with Existing Land Uses.....	5-11
5.3.2 Pollutant Loads Under Proposed Conditions with Future Land Uses	5-20

SECTION 6 – ALTERNATIVE SOLUTIONS TO UPGRADE THE LEVEL OF SERVICE

6.1 Conceptual Alternatives Investigated.....	6-1
6.2 Alternatives Selected for Detailed Hydrologic and Hydraulic Investigation	6-9
6.3 Recommended Alternative for Preliminary Design	6-15
6.4 Supplemental Freshwater Supply Assessment	6-16

SECTION 7 - CONCLUSIONS

7-1

SECTION 8 - PUBLIC MEETING.....

8-1


SECTION 9 - REFERENCES.....

9-1

LIST OF FIGURES

<u>Figure</u>		<u>Page No.</u>
2.1	LOCATION MAP	2-2
2.2	ISOHYETAL MAP FOR JULY 18, 1995 15-HOUR STORM EVENT	2-5
2.3	JULY 1995 HIGH WATER MARK LOCATIONS FROM MR. LEINS' REPORT	2-6
5.2.1.1	WATER QUALITY MODEL SUB-BASINS IN NORTH CREEK WATERSHED	5-4
5.2.2.1	SEPTIC TANK AREAS	5-9
5.3.1.1	ESTIMATED GROSS POLLUTANT LOADS & NET POLLUTANT LOADS OF OXYGEN DEMAND AND SEDIMENT FOR NORTH CREEK WATERSHED UNDER EXISTING CONDITIONS	5-19
5.3.1.2	ESTIMATED GROSS POLLUTANT LOADS & NET POLLUTANT LOADS OF NUTRIENTS AND HEAVY METALS FOR NORTH CREEK WATERSHED UNDER EXISTING CONDITIONS	5-19
5.3.2.1	ESTIMATED GROSS POLLUTANT LOADS AND NET POLLUTANT LOADS OF OXYGEN DEMAND AND SEDIMENT FOR NORTH CREEK WATERSHED UNDER FUTURE DEVELOPMENT	5-27
5.3.2.2	ESTIMATED GROSS POLLUTANT LOADS AND NET POLLUTANT LOADS OF NUTRIENTS AND HEAVY METALS FOR THE NORTH CREEK WATERSHED UNDER FUTURE DEVELOPMENT	5-27

B:\North Creek\plate-02a.dwg Last Update: 3/17/1999 Plotted: 3/19/1999 By: Owens Plot Scale: 1"=500.0 Xref: Dwg's X-NCCLU

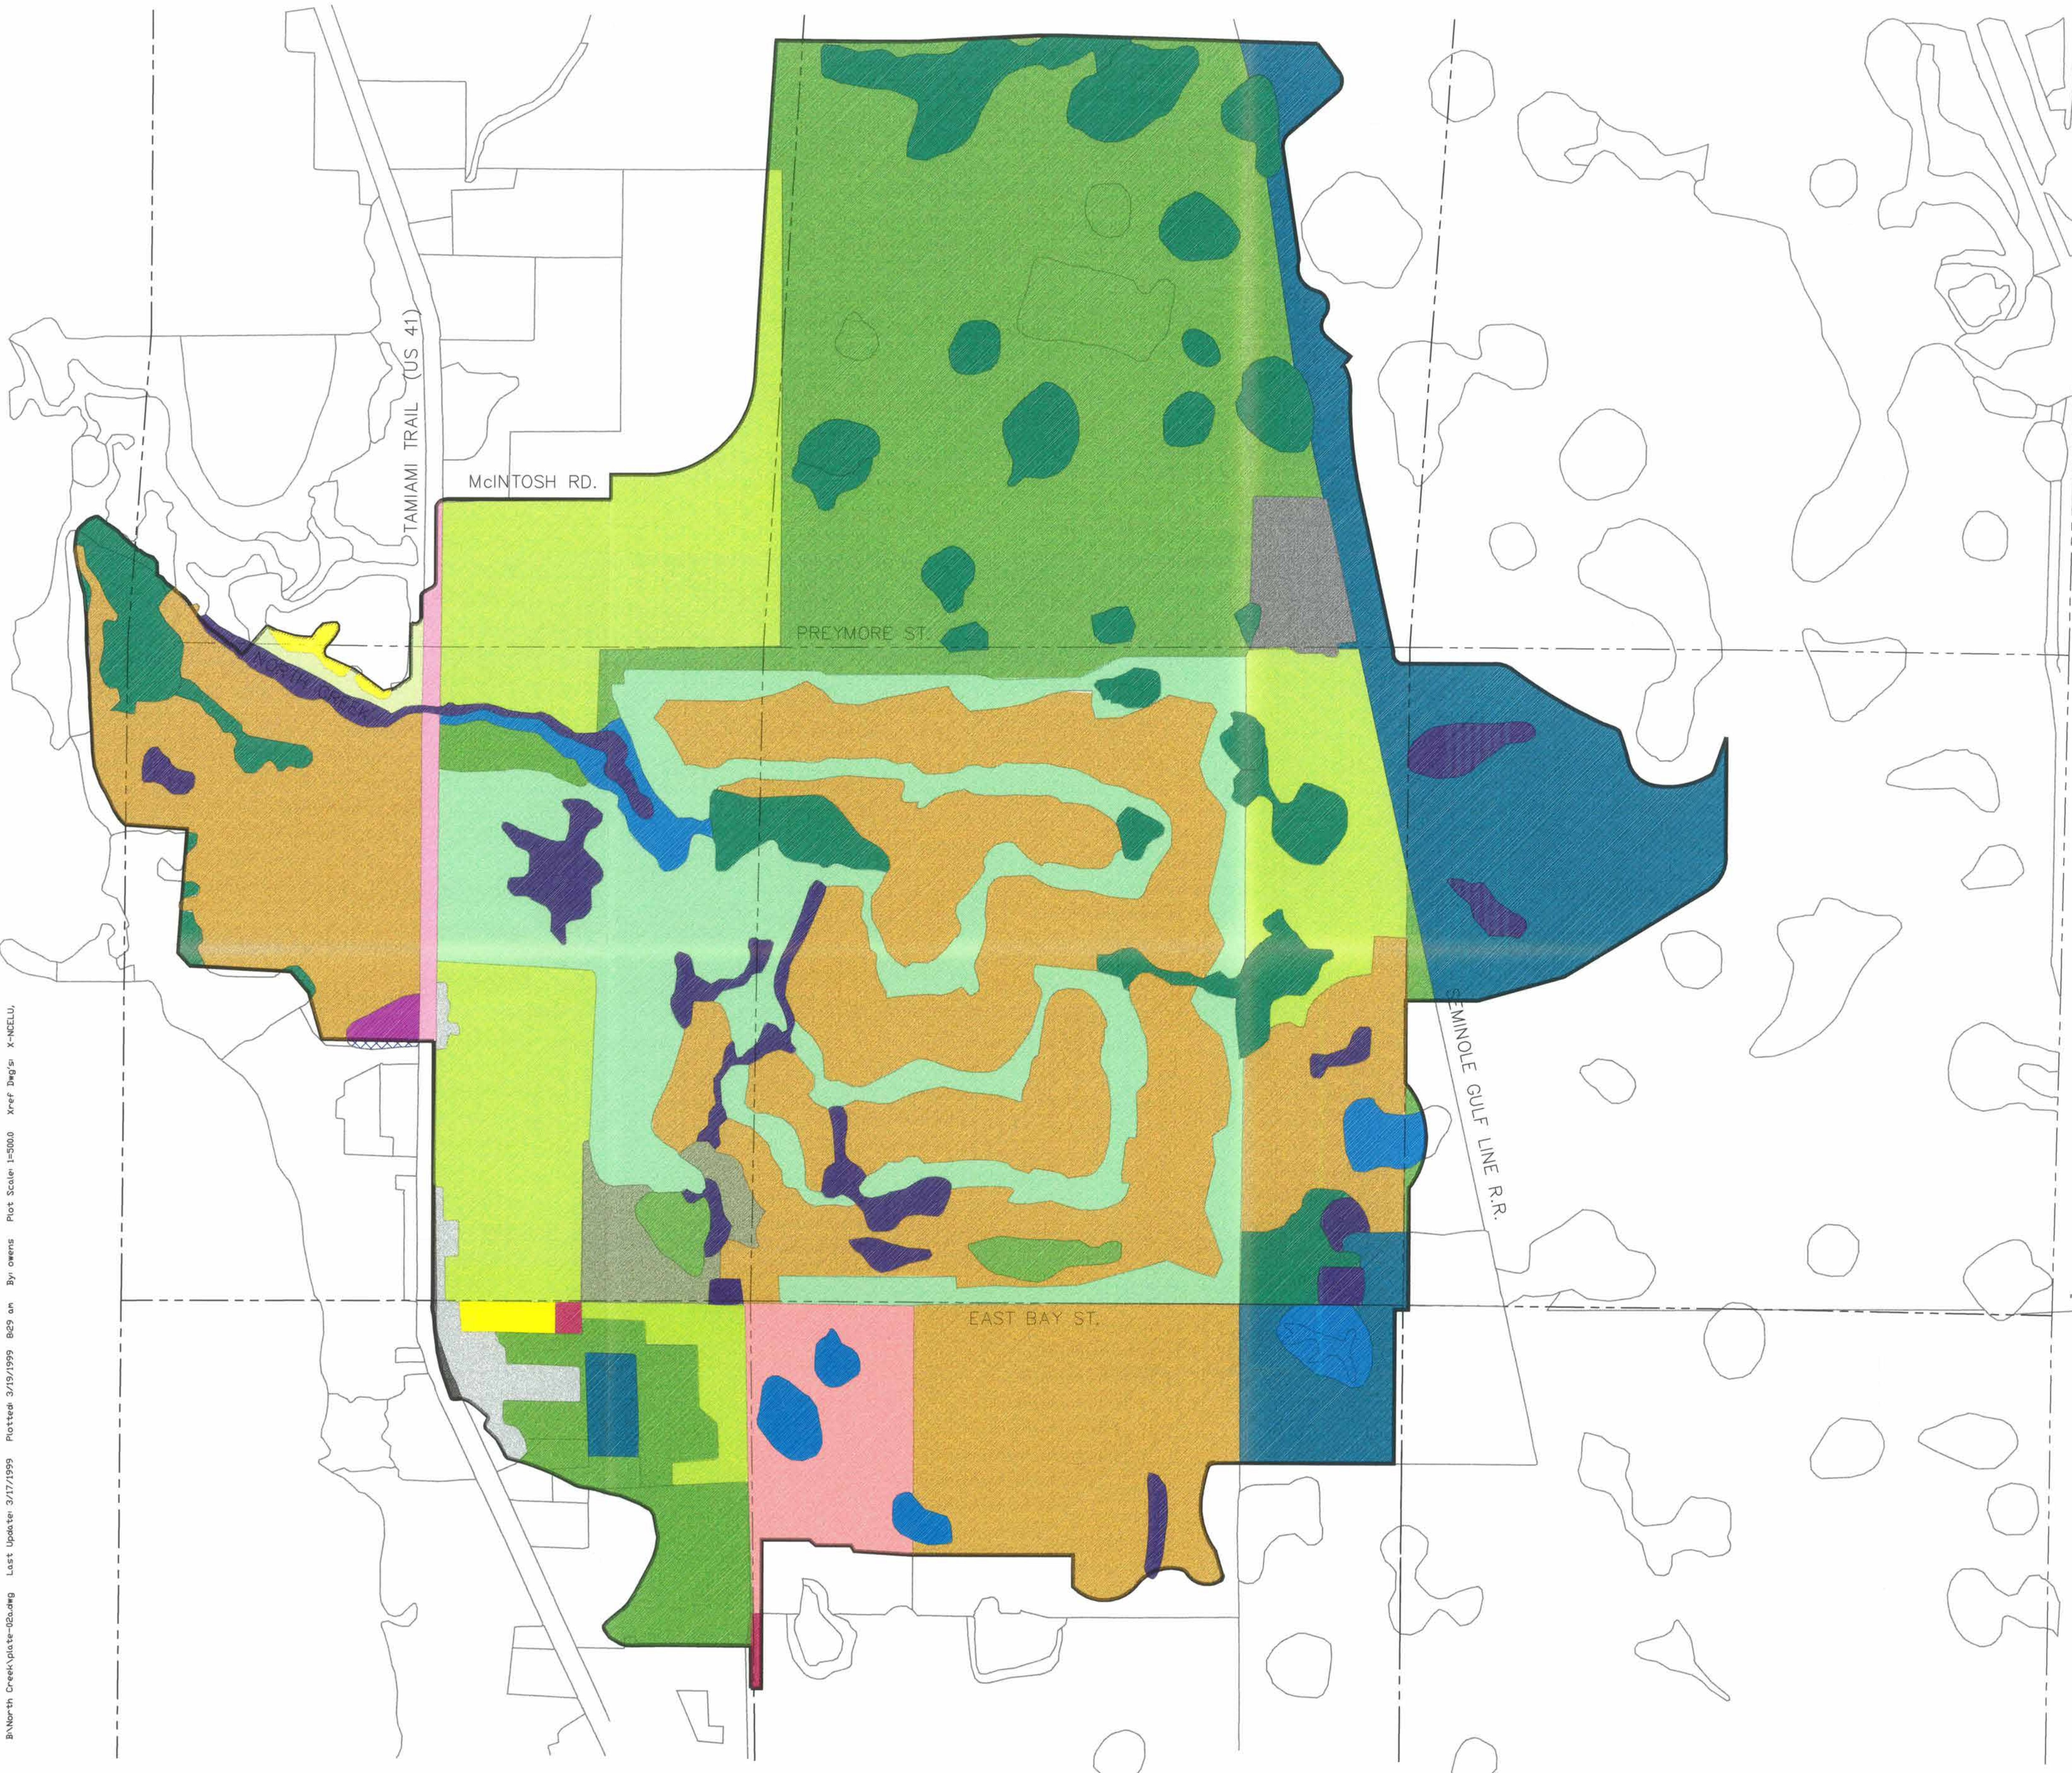

LEGEND

- LOW DENSITY RESIDENTIAL
<2 DU/AC
- MODERATE DENSITY RESIDENTIAL
2-5 DU/AC
- HIGH DENSITY RESIDENTIAL
>5 DU/AC
- INDUSTRIAL
- INSTITUTIONAL
- COMMERCIAL
- VACANT - PUBLIC
- EXTRACTIVE
- OTHER PUBLIC FACILITIES
- EDUCATIONAL BUILDING
- PUBLIC BUILDINGS
- VACANT
- CONSERVATION/PRESERVATION
- PUBLIC LANDS
- CONSERVATION/PRESERVATION
- PRIVATE LANDS
- RECREATIONAL (PRIVATE)
- RECREATIONAL (PUBLIC)
- WETLANDS
- BEACHES AND SHORES
- AGRICULTURE - NATIVE RANGE
- AGRICULTURE - INTENSIVE
- RIVERS, BAYS AND LAKES
- NORTH CREEK DRAINAGE
BASIN BOUNDARY



DATE	DESCRIPTION	BY	DATE
3-19-1999	DESIGNED	MAL	
	DRAWN	JPH	
	CHECKED	JAS	
	APPROVED	JAS	
	DATE	REVISION	STATUS

SEAL

NORTH CREEK BASIN STUDY
SARASOTA COUNTY
SARASOTA, FLORIDA
EXISTING LAND USE MAP

GEE & JENSON
Engineers-Architects-
Planners, Inc.

JOB NUMBER 95-250
CAD FILE plate-02a
SHEET NUMBER
SHEET OF

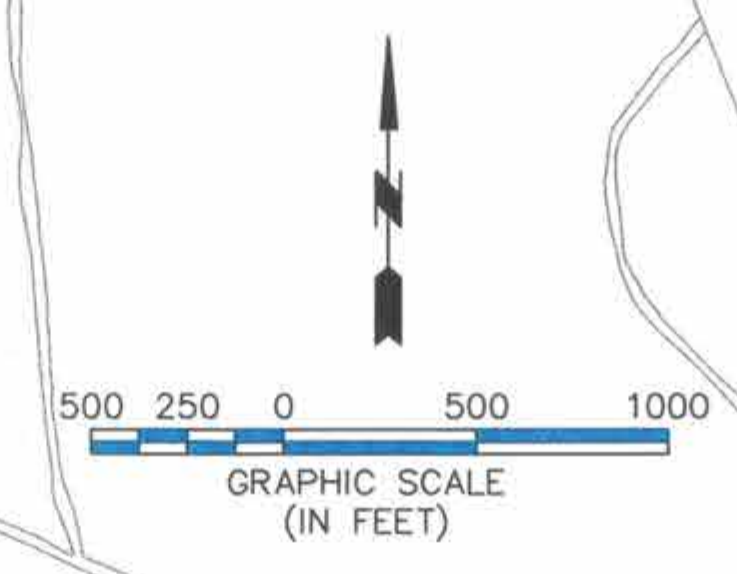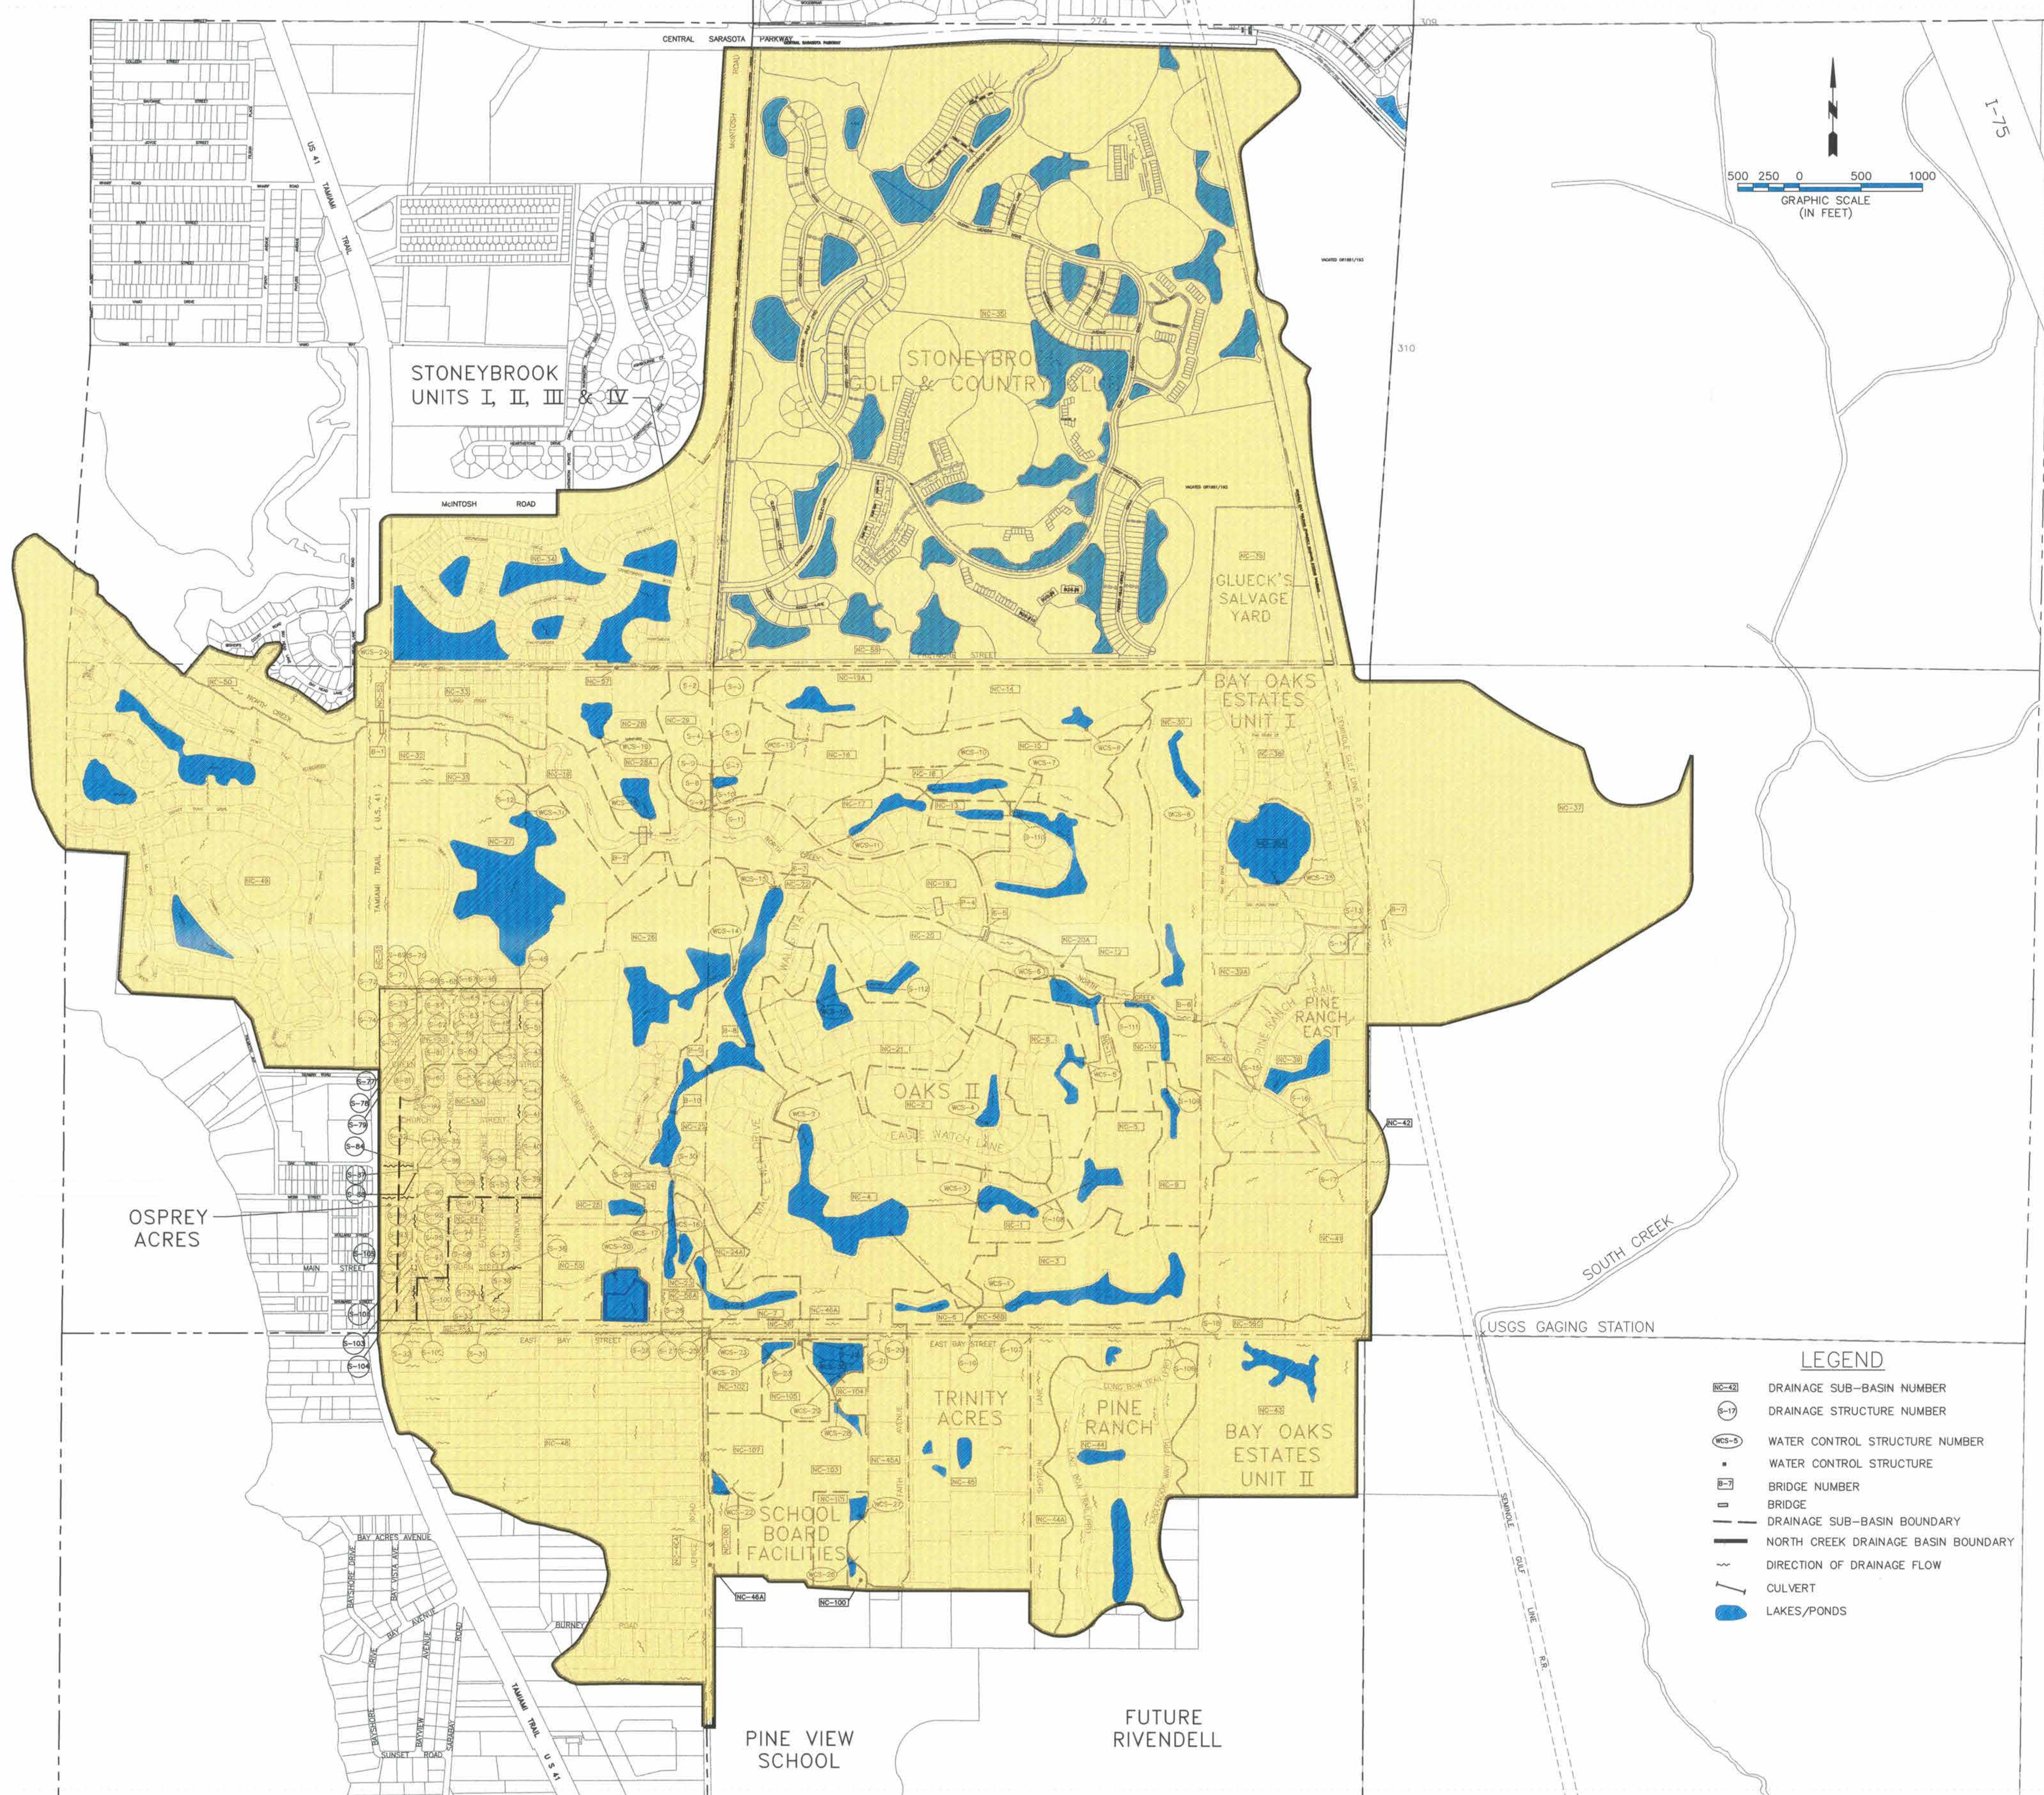

- LEGEND**
- NC-42 DRAINAGE SUB-BASIN NUMBER
 - S-17 DRAINAGE STRUCTURE NUMBER
 - WCS-5 WATER CONTROL STRUCTURE NUMBER
 - WCS-5 WATER CONTROL STRUCTURE
 - B-7 BRIDGE NUMBER
 - B-7 BRIDGE
 - DRAINAGE SUB-BASIN BOUNDARY
 - NORTH CREEK DRAINAGE BASIN BOUNDARY
 - DIRECTION OF DRAINAGE FLOW
 - CULVERT
 - LAKES/PONDS

FLIGHTED	3-9-2008	
----------	----------	--	--	


SEAL

NORTH CREEK BASIN STUDY
SARASOTA COUNTY
SARASOTA, FLORIDA
EXISTING DRAINAGE STRUCTURES



JOB NUMBER 95-250
CAD FILE plate-04
SHEET NUMBER
SHEET OF

B:\North Creek\plate-05.dwg Last Update: 3/18/1999 Plot Date: 3/22/1999 9x22 on By: owners Plot Scale: 1"=500.0 Xref: Dwg's: RPTBASE, X-VELLD, I-75

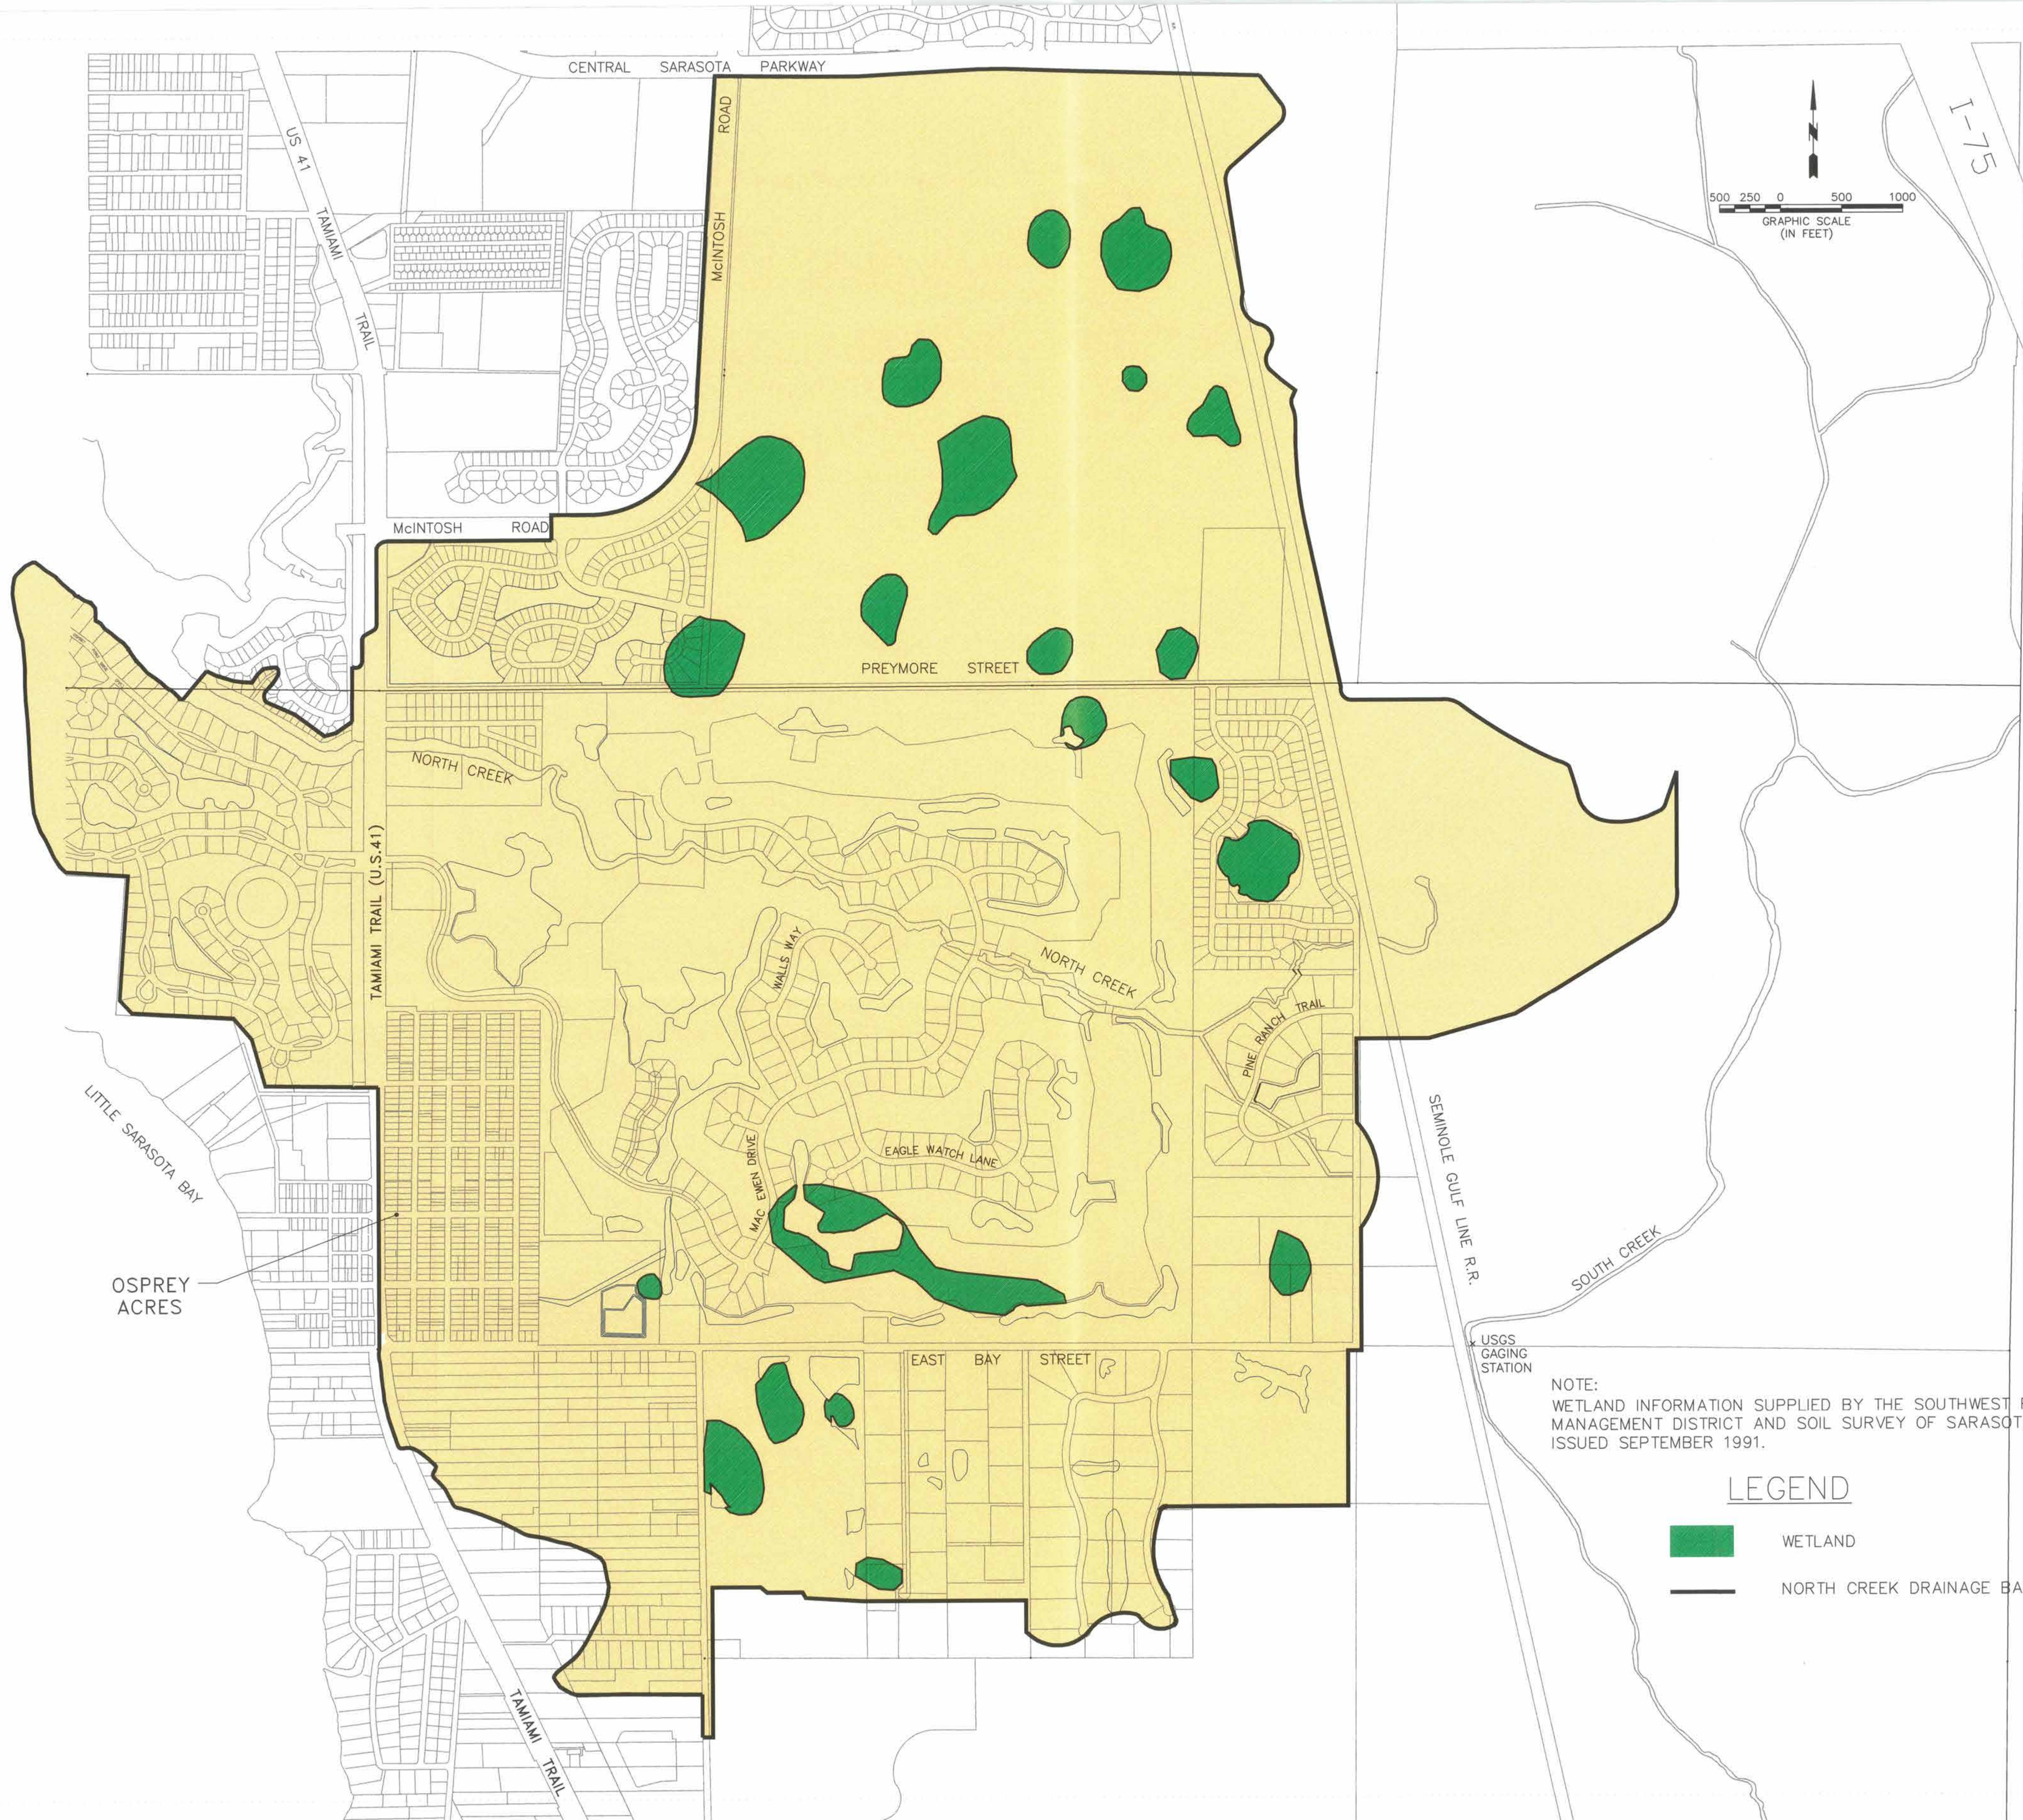

REAL

FLOTTED: 3-22-2000

TIME: 9:22 AM

PLOT SCALE: 1"=500.0

DRAWN: MLL

CHECKED: JPH

APPROVED: JAS

DATE: 10/26/97

REVISION

STATUS

DATE

APPROVED

NORTH CREEK BASIN STUDY

SARASOTA COUNTY

SARASOTA, FLORIDA

WETLAND MAP

GEE & JENSON

Engineers-Architects-Planners, Inc.


JOB NUMBER: 95-250

CAD FILE: plate-05

SHEET NUMBER

SHEET OF

B:\North Creek\Plate-06.dwg Last Update: 3/19/1999 Plotted: 3/19/1999 3:33 pm By: owens Plot Scale: 1"=500.0 Xref: Dwg's: RPTBASE, X-RMAPRT.

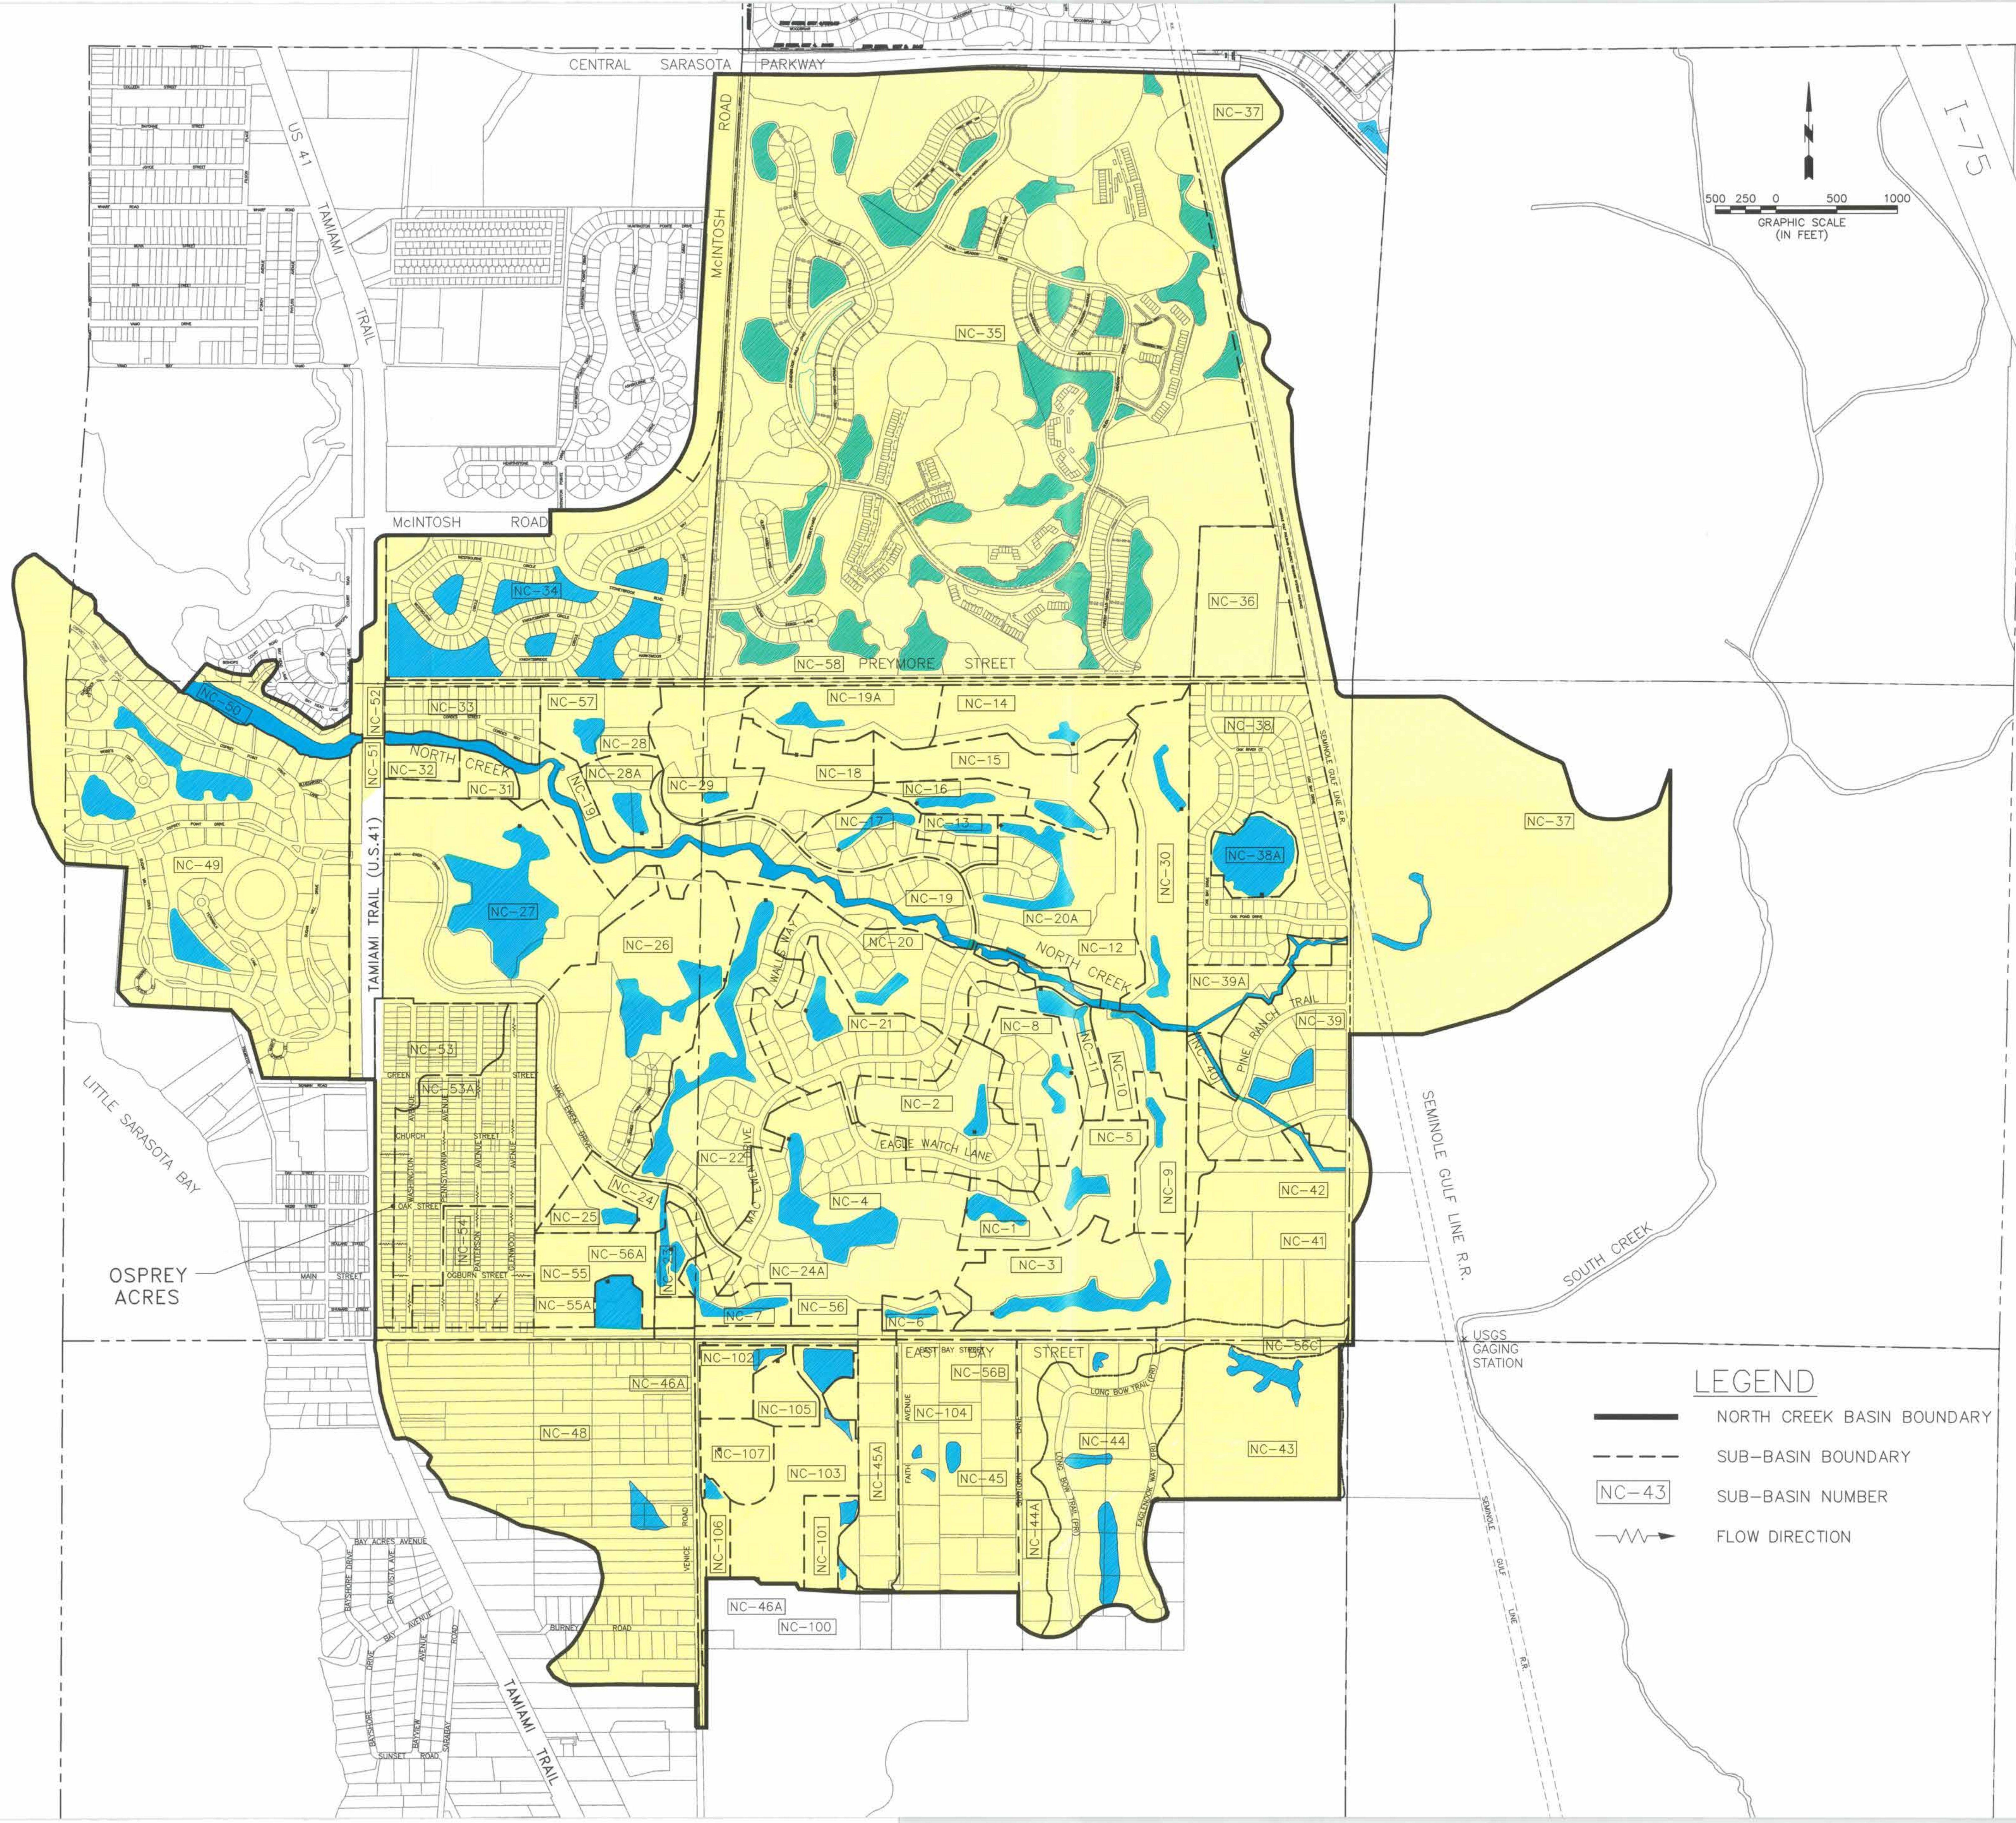

LEGEND

- NORTH CREEK BASIN BOUNDARY
- SUB-BASIN BOUNDARY
- SUB-BASIN NUMBER
- FLOW DIRECTION

DESIGNED	DATE	APPROVED	DATE	STATUS
3-18-99	3-18-99	3-18-99	3-18-99	3-18-99
TIME	5:00 PM	TIME	5:00 PM	TIME
PLotted	3-18-99	PLotted	3-18-99	PLotted
SCALE	1"=500.0	SCALE	1"=500.0	SCALE
DRAWN	JAS	DRAWN	JAS	DRAWN
CHECKED	JAS	CHECKED	JAS	CHECKED
APPROVED	JAS	APPROVED	JAS	APPROVED
DATE	3/18/99	DATE	3/18/99	DATE


SEAL

NORTH CREEK BASIN STUDY
SARASOTA COUNTY
SARASOTA, FLORIDA
BASIN/SUB-BASIN MAP

GEE & JENSON
Engineers-Architects-
Planners, Inc.

JOB NUMBER 95-250
CAD FILE plate-06
SHEET NUMBER
SHEET OF

BNorth Creek\plate-07.dwg Last Update: 3/18/1999 Plot Date: 3/19/1999 3:24 pm By: owners Plot Scale: 1"=500.0 Xref: Dwg's X-ROUTED.

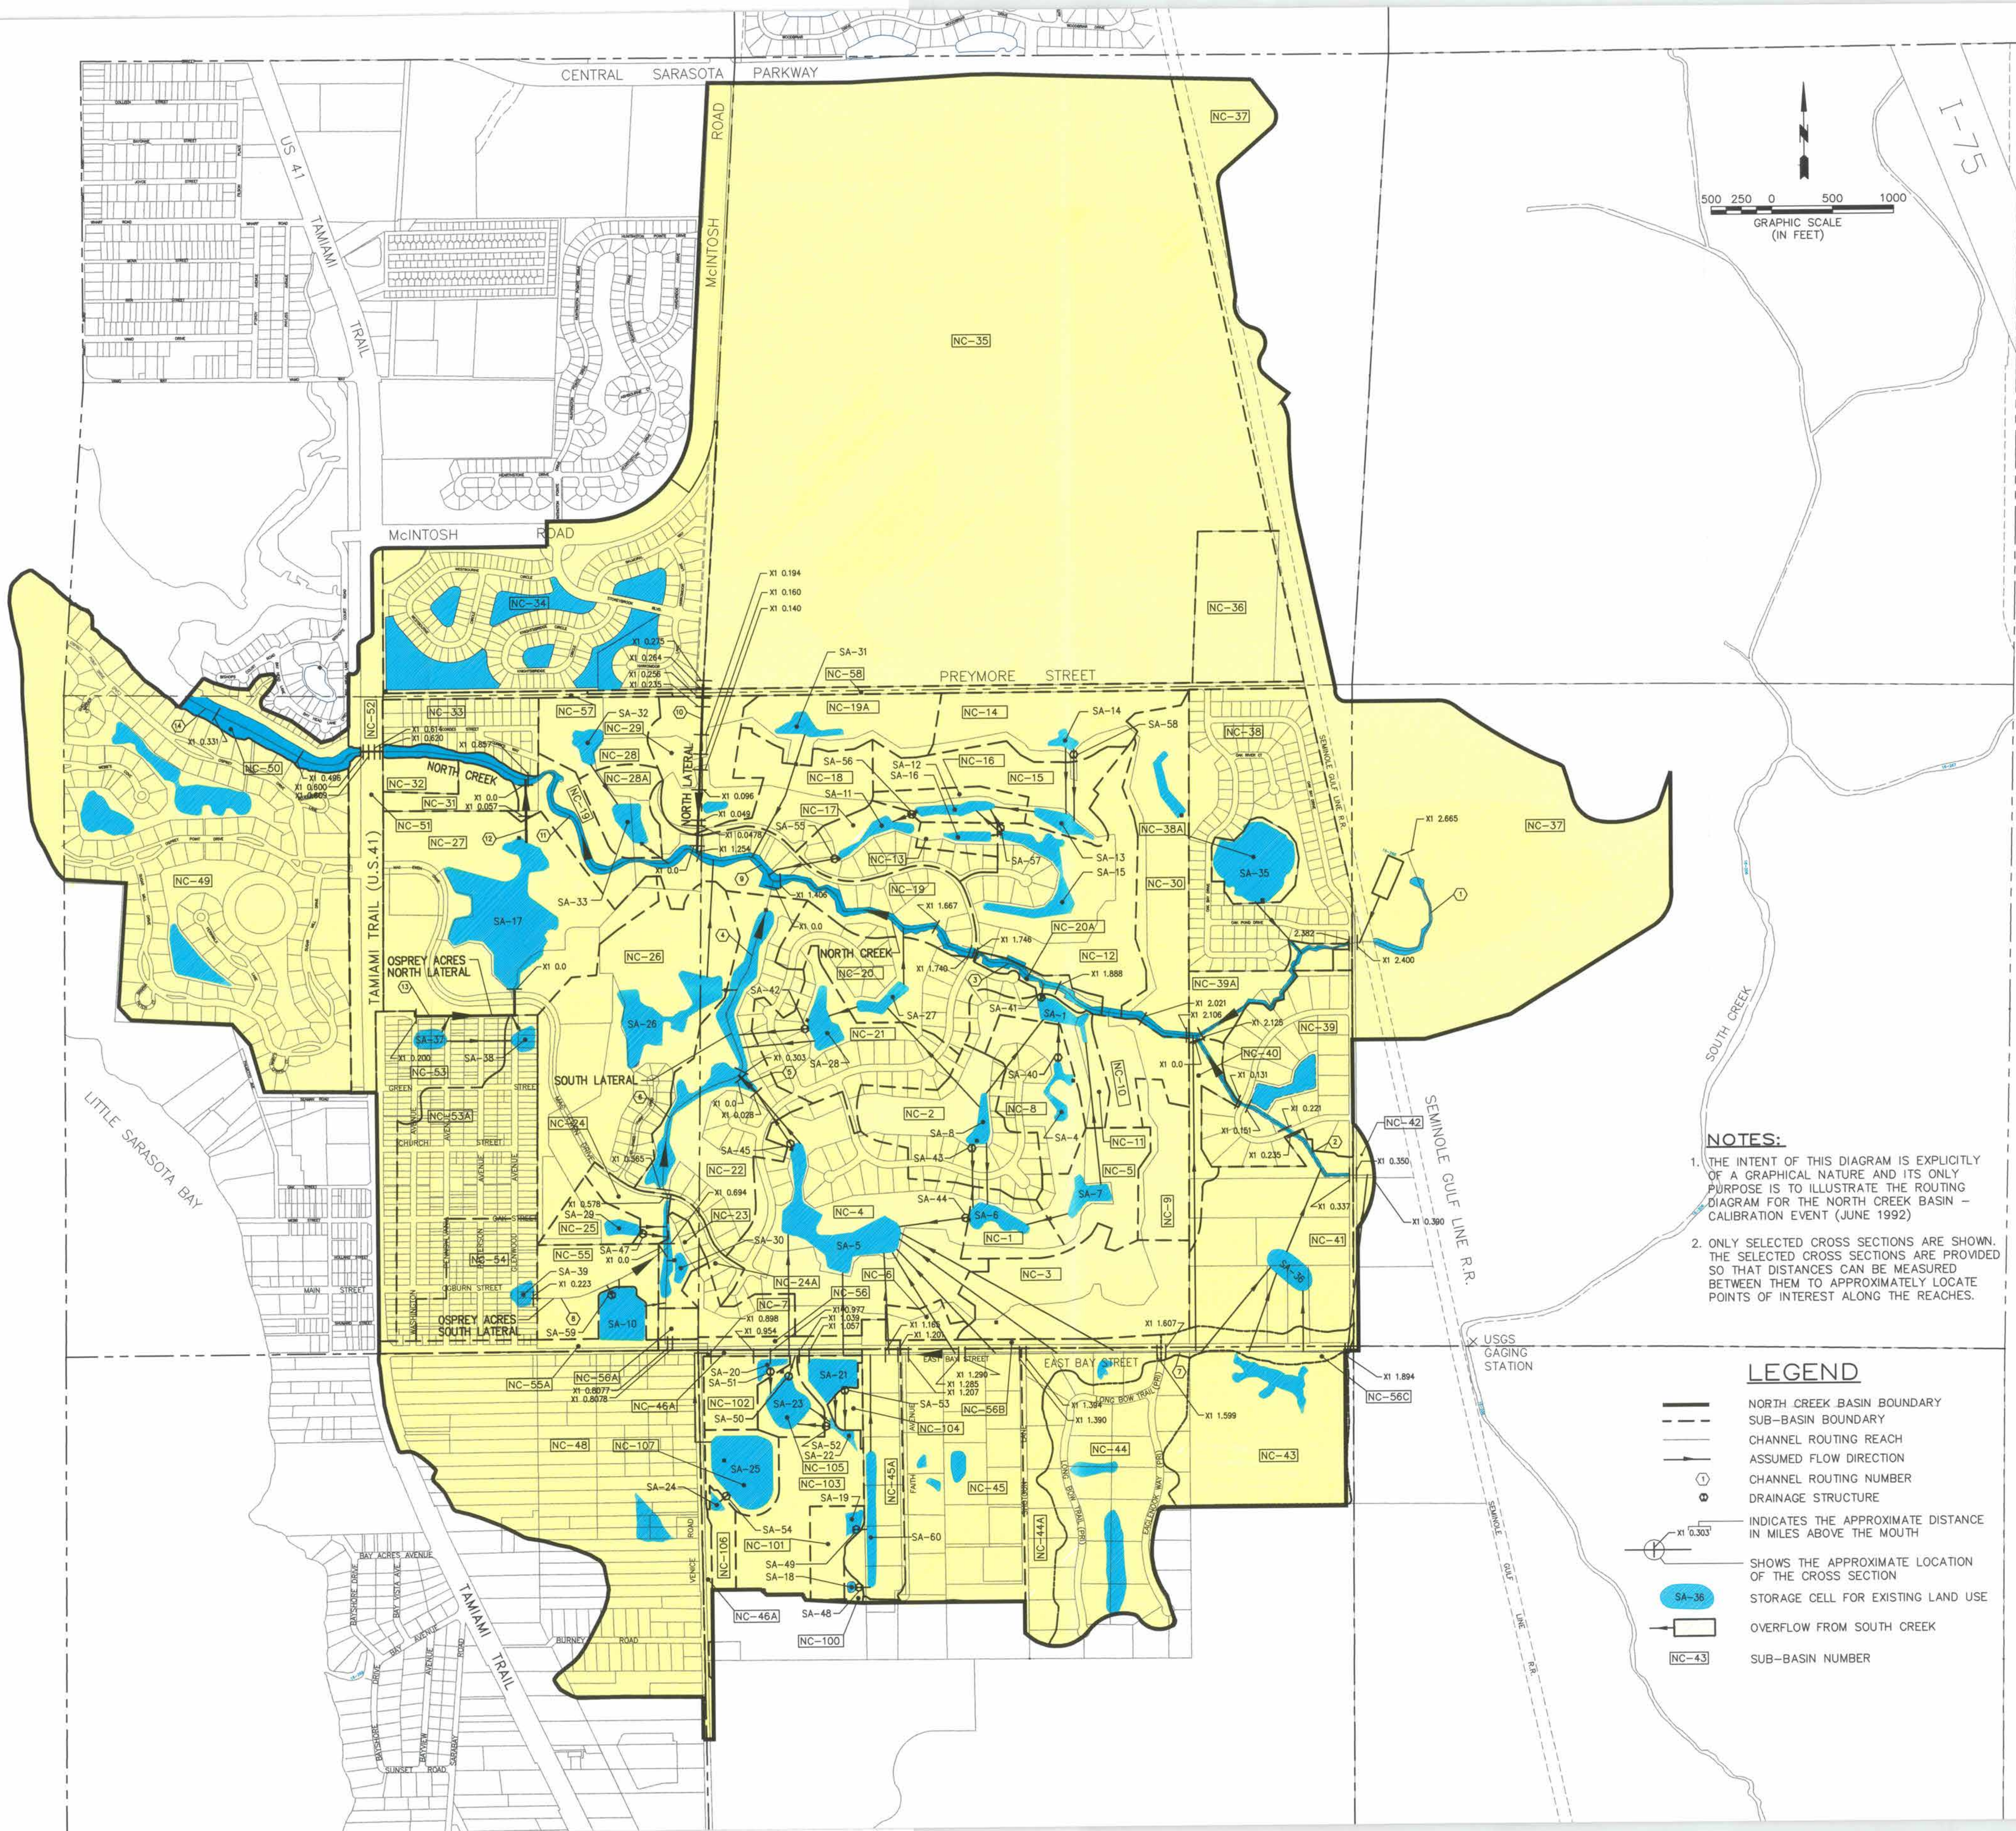


NORTH CREEK BASIN STUDY
SARASOTA COUNTY
SARASOTA, FLORIDA

GEE & JENSON
Engineers-Architects-Planners, Inc.

JOB NUMBER 95-250
CAD FILE plate-07
SHEET NUMBER
SHEET OF

DATE	STATUS	DESCRIPTION	BY	DATE
10/20/97	APPROVED	JAS		
10/20/97	CHECKED	JAS		
10/20/97	DRAWN	JAS		
10/20/97	DESIGNED	JAS		
10/20/97	FILED	JAS		
10/20/97	TIME	3:24 PM		
10/20/97	PLotted	3:24 PM		

B:\North Creek\Plate-08.dwg Last Update: 3/18/1999 Plotted: 3/19/1999 3:42 pm By: owens Plot Scale: 1=500.0 Xref: Dwg's: X-RULEX.

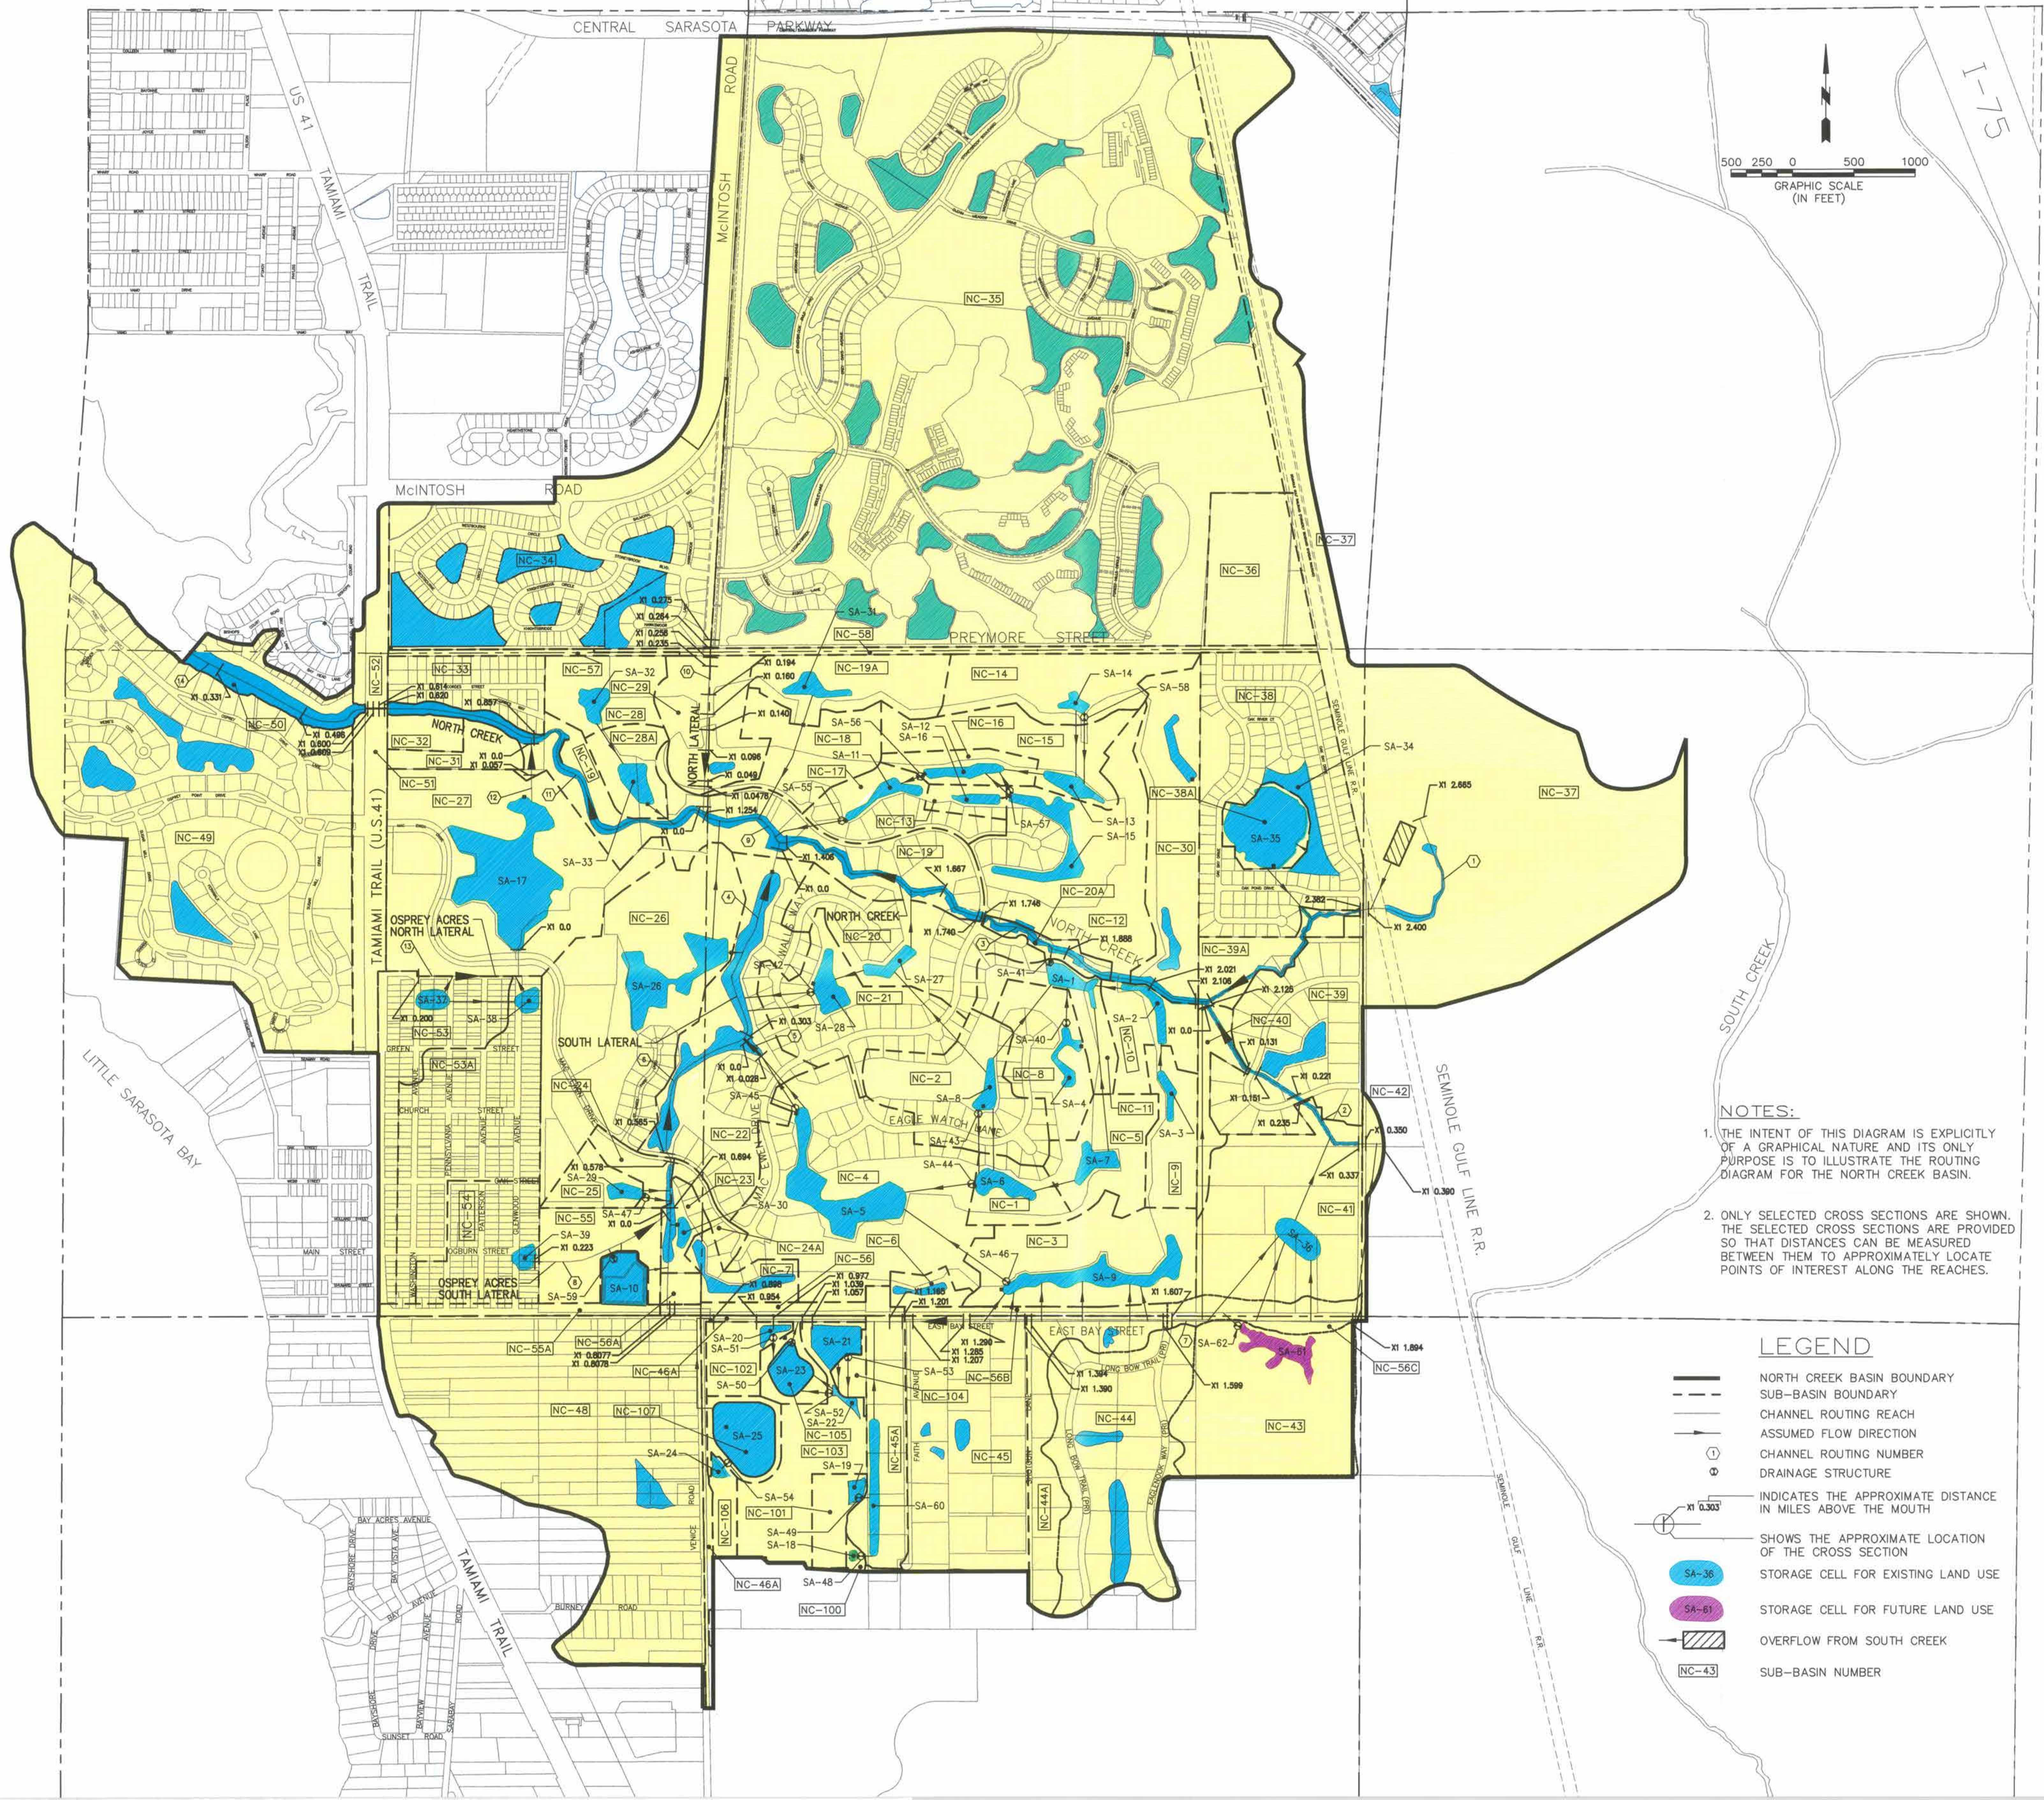

DATE	BY	DESCRIPTION	STATUS
3-19-99	owens	DESIGNED	ML
3-19-99	owens	CHECKED	ML
3-19-99	owens	APPROVED	ML
3-19-99	owens	DATE	APR

REAL

NORTH CREEK BASIN STUDY
SARASOTA COUNTY
SARASOTA, FLORIDA

GEE & JENSON
Engineers-Architects-Planners, Inc.


JOB NUMBER 95-250
CAD FILE plate-08
SHEET NUMBER
SHEET OF

UNET ROUTING DIAGRAM - EXISTING AND PROPOSED CONDITIONS WITH EXISTING/FUTURE LAND USE


PLATE 9

EXISTING CONDITIONS WATER SURFACE PROFILES


REACH 1 - NORTH CREEK

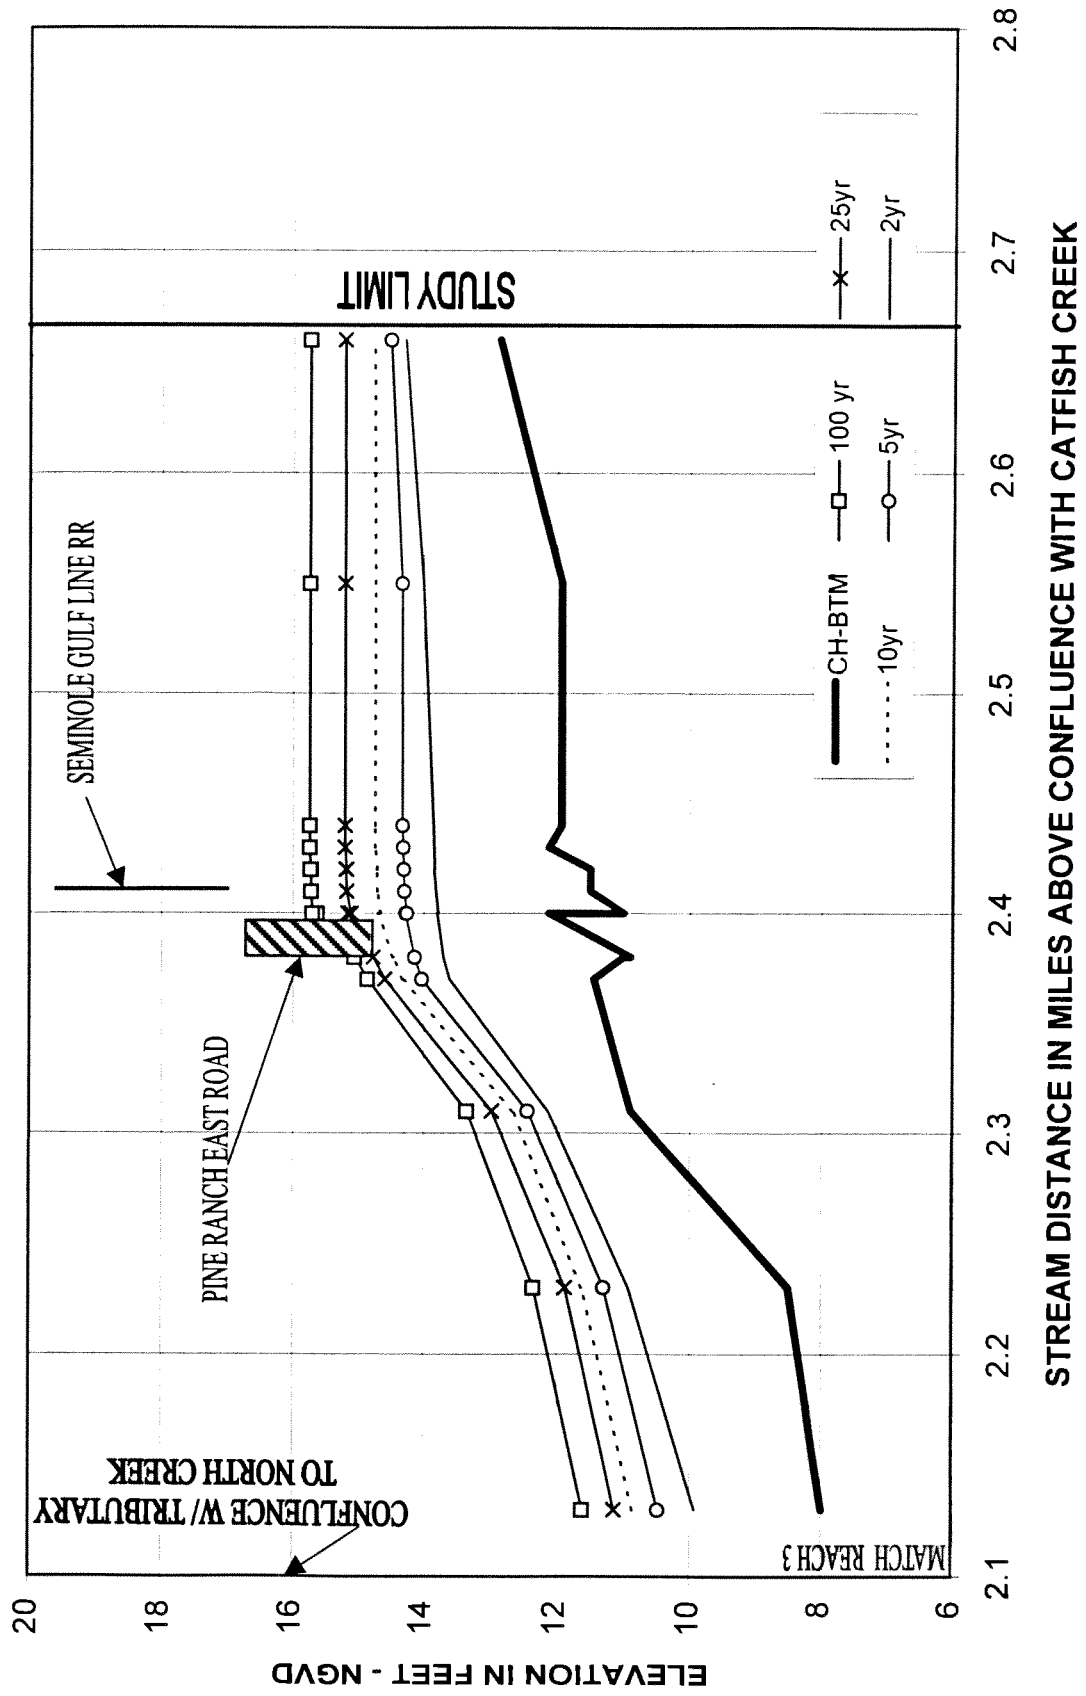


REACH 2 - TRIBUTARY TO NORTH CREEK

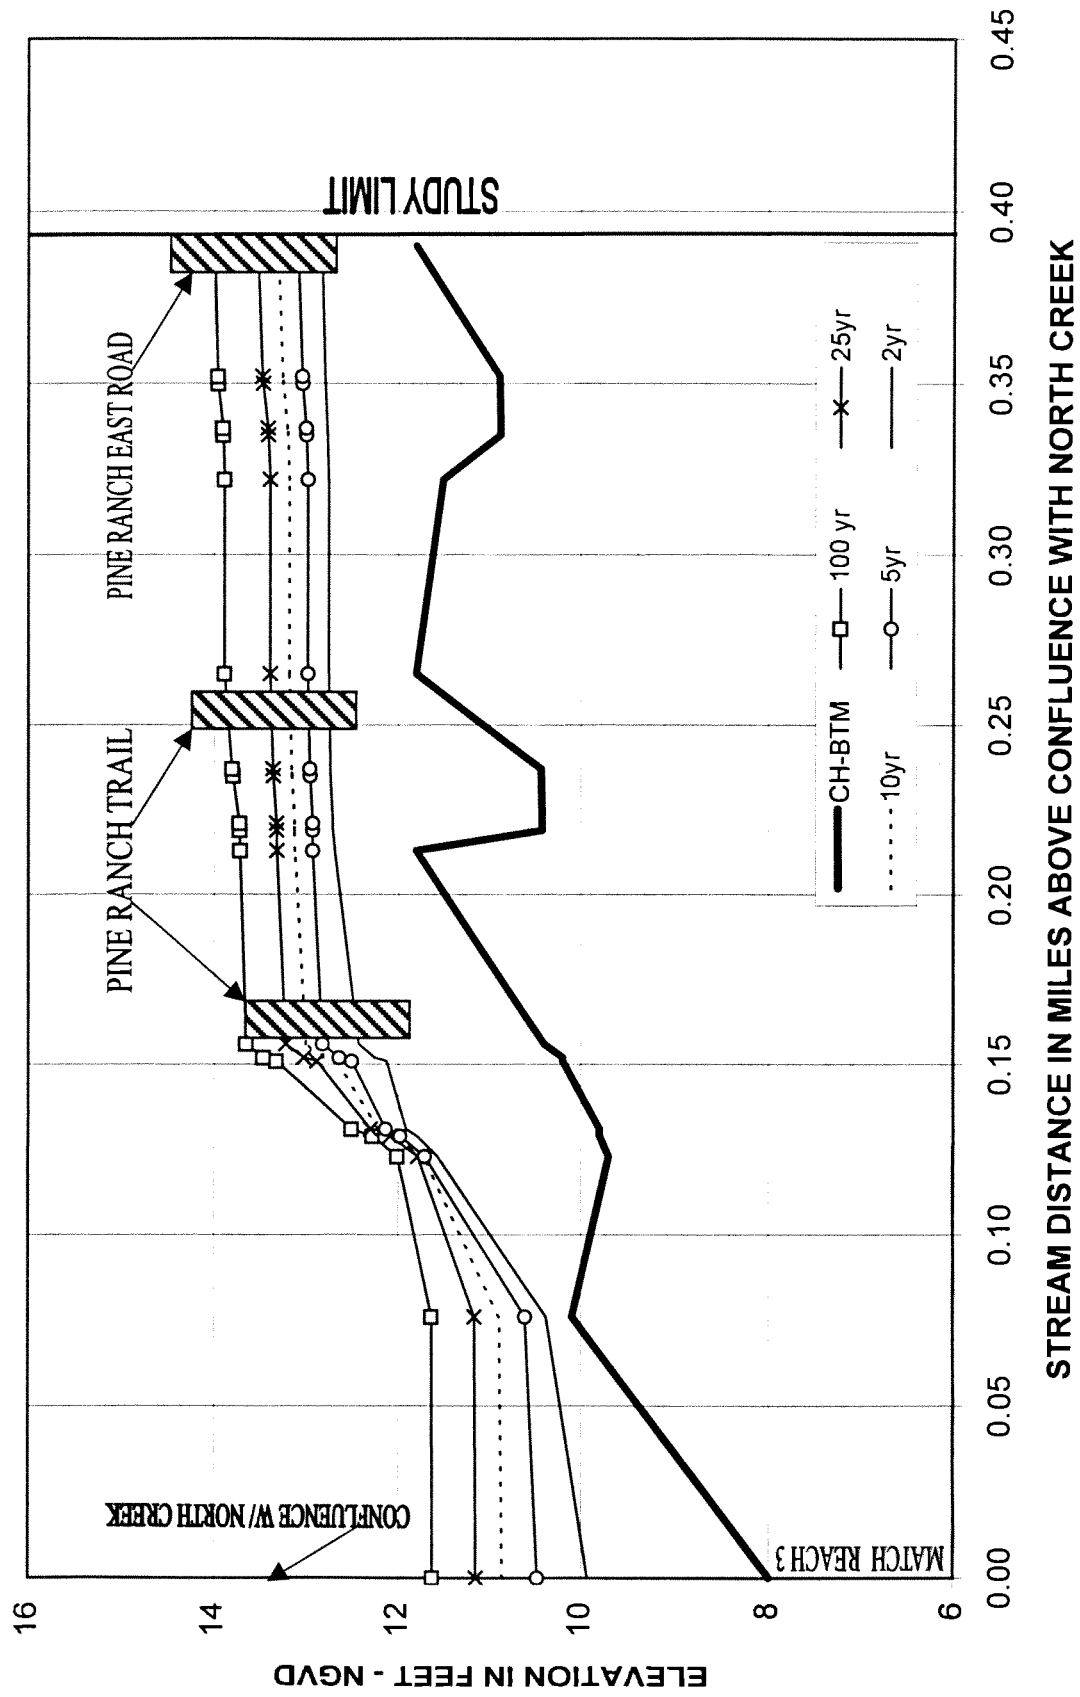


REACH 3 - NORTH CREEK

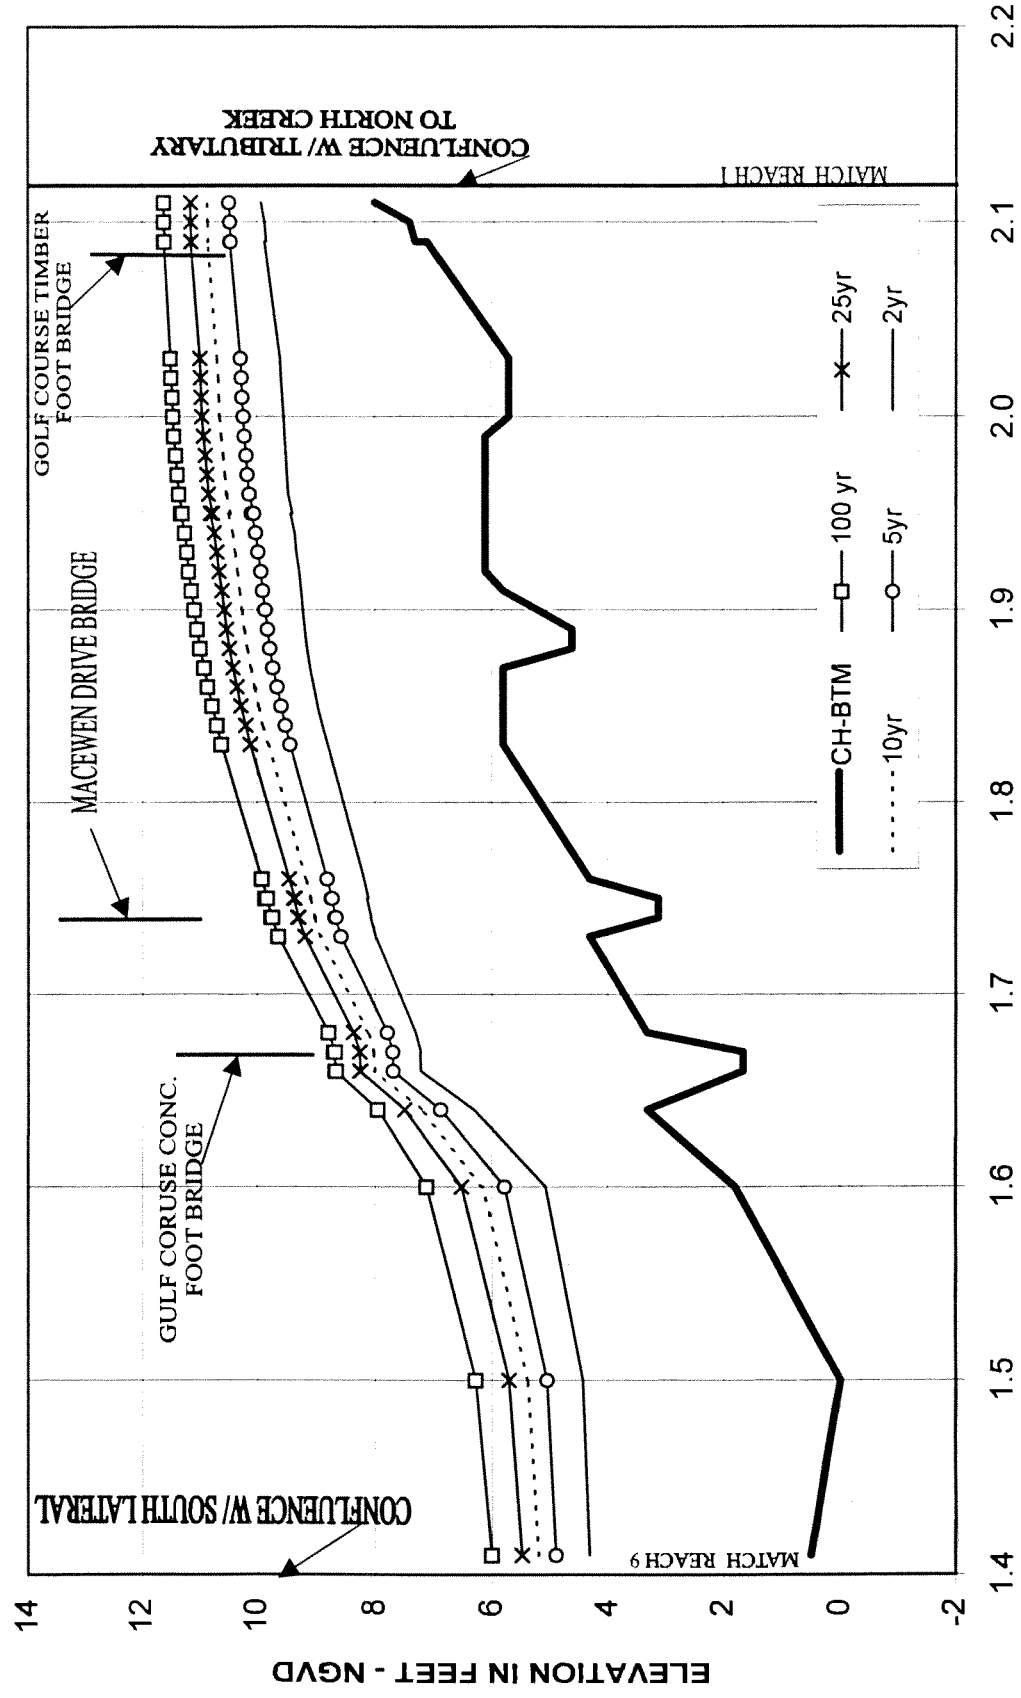


REACH 4 - SOUTH LATERAL

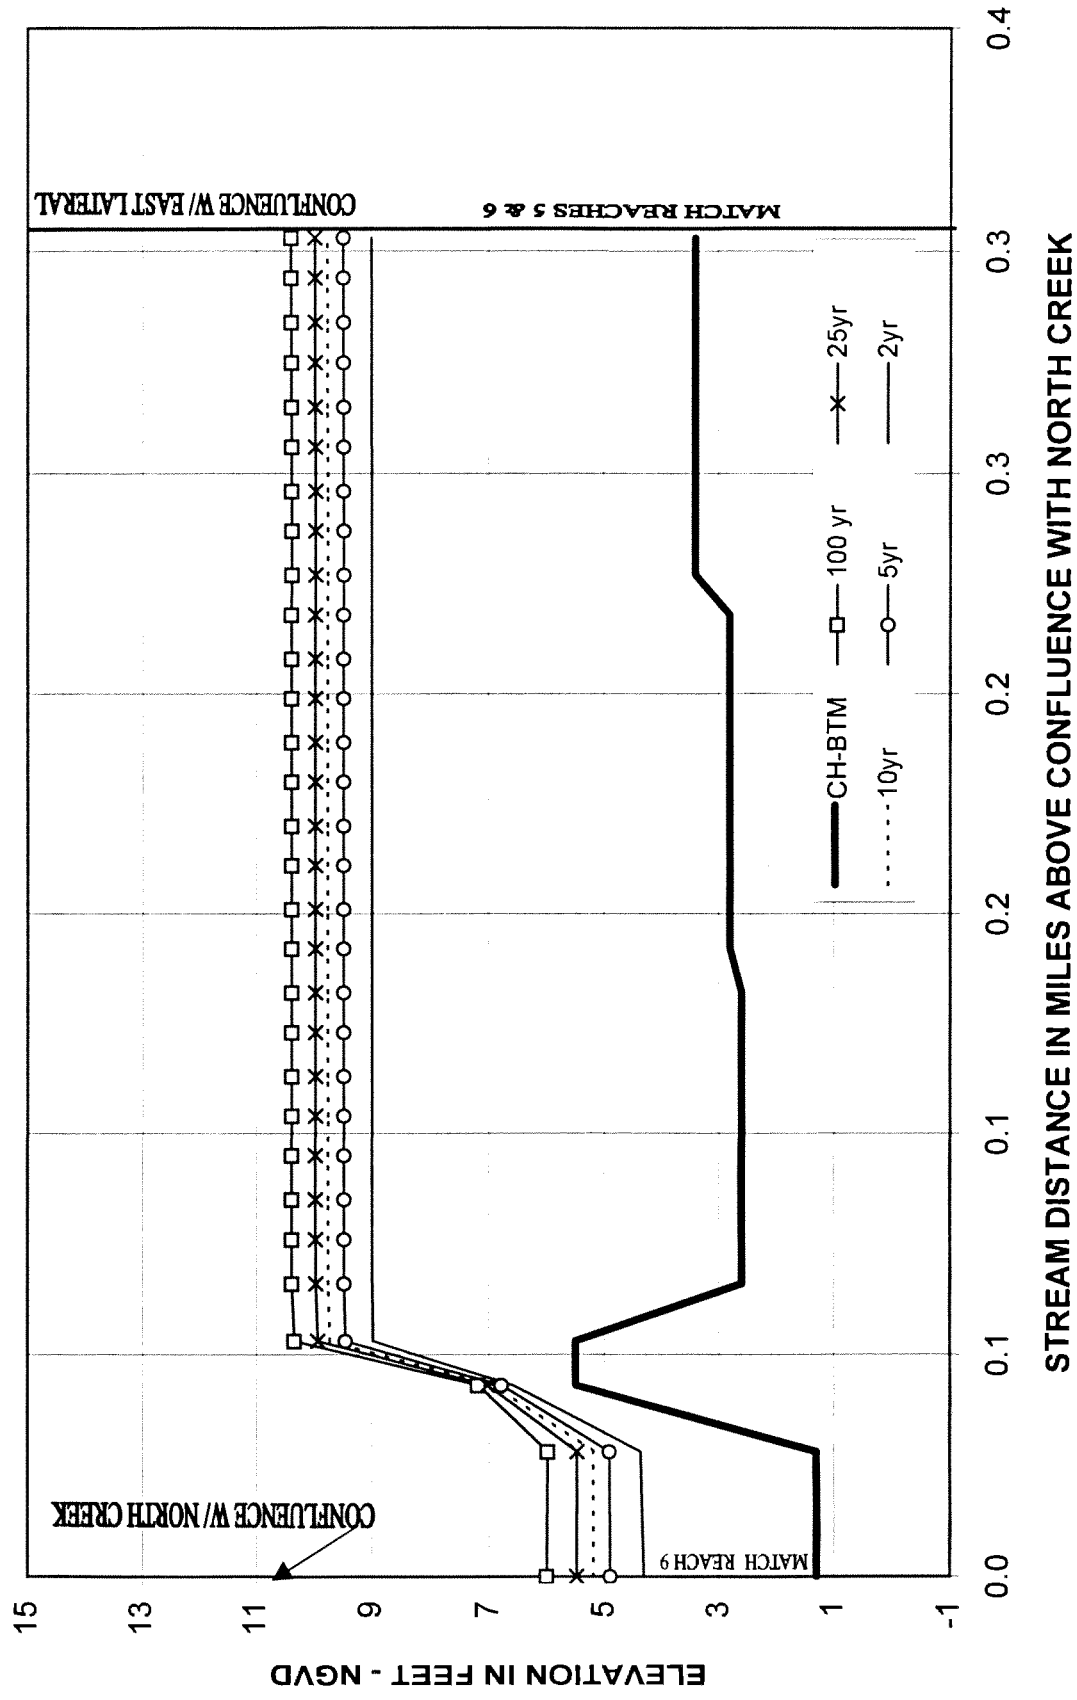


REACH 5 - EAST LATERAL

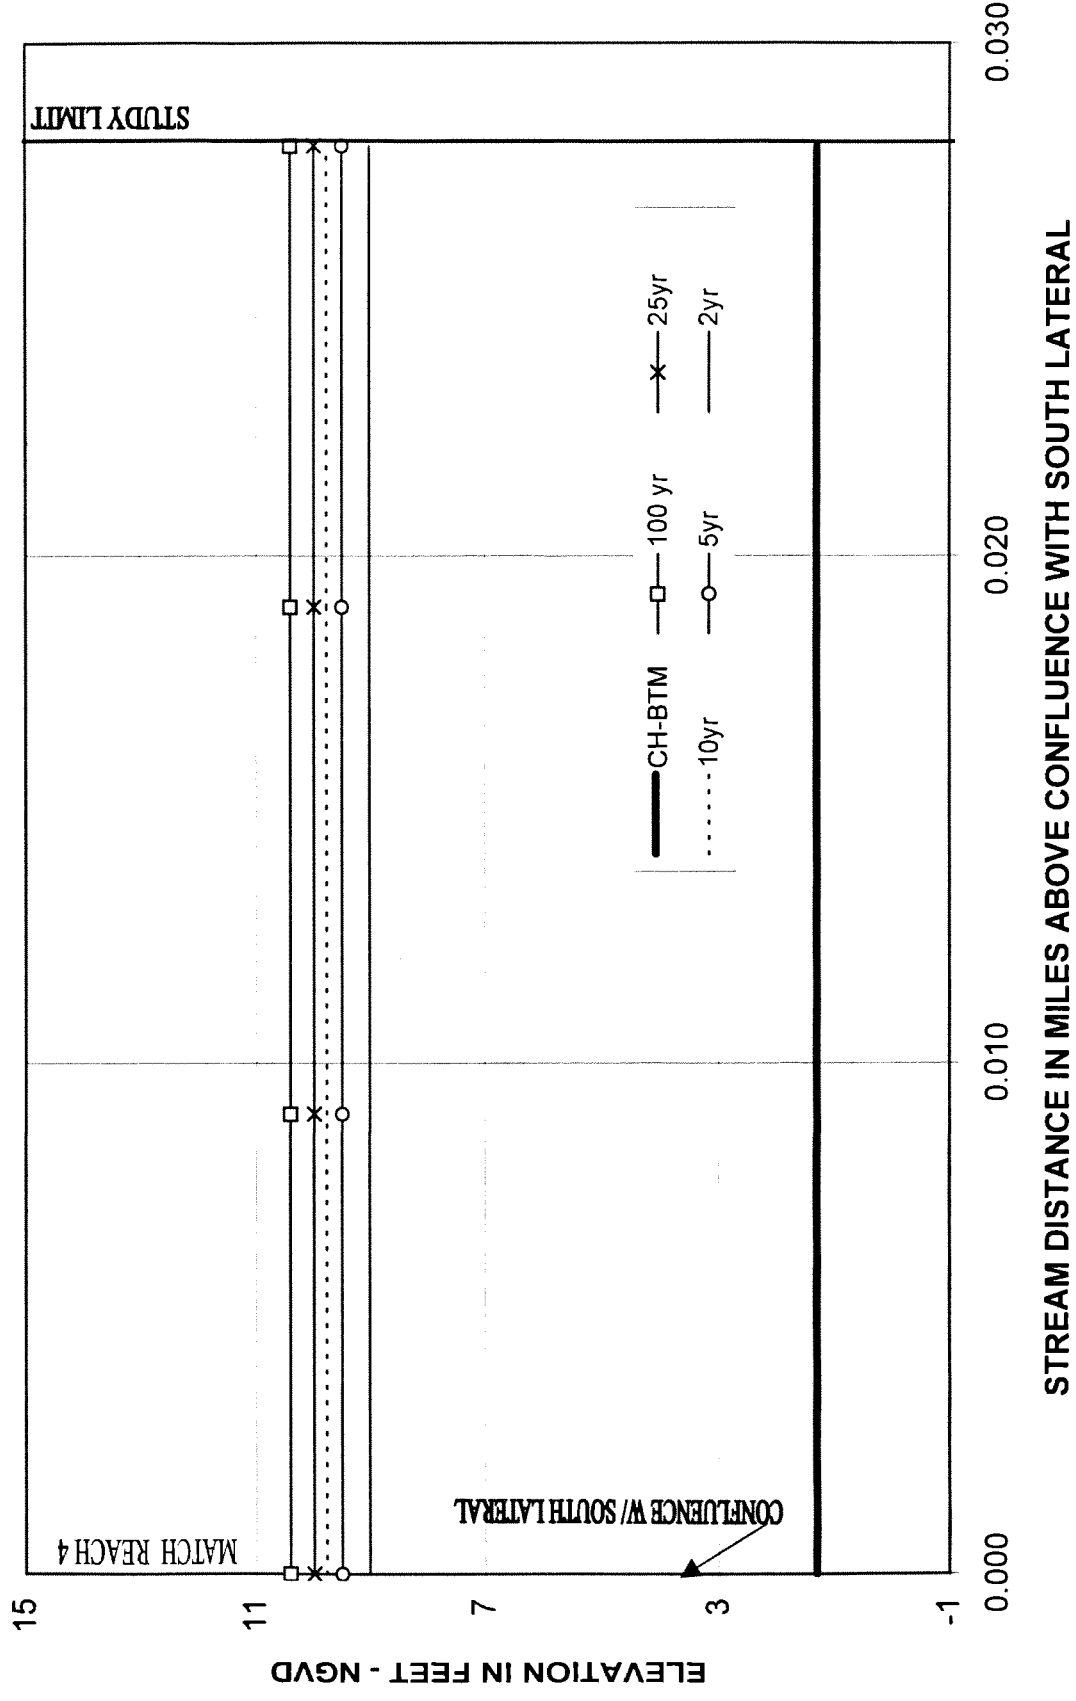


REACH 6 - SOUTH LATERAL

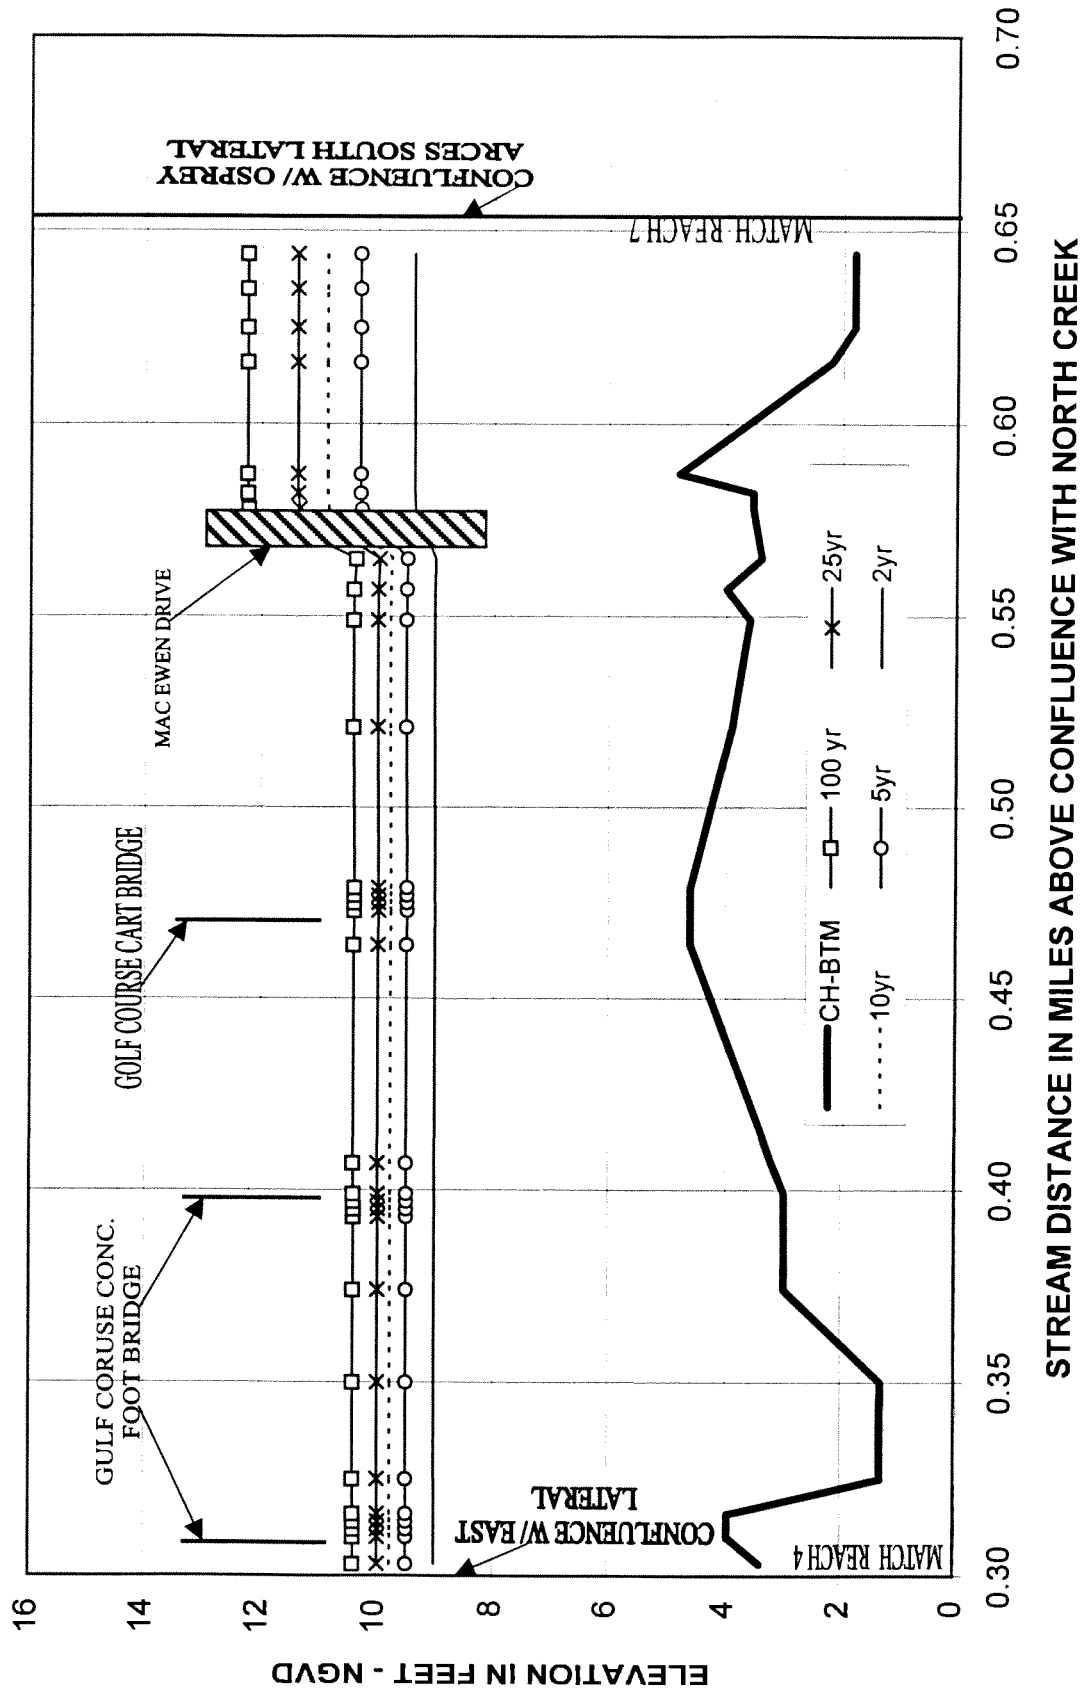


REACH 7 - SOUTH LATERAL

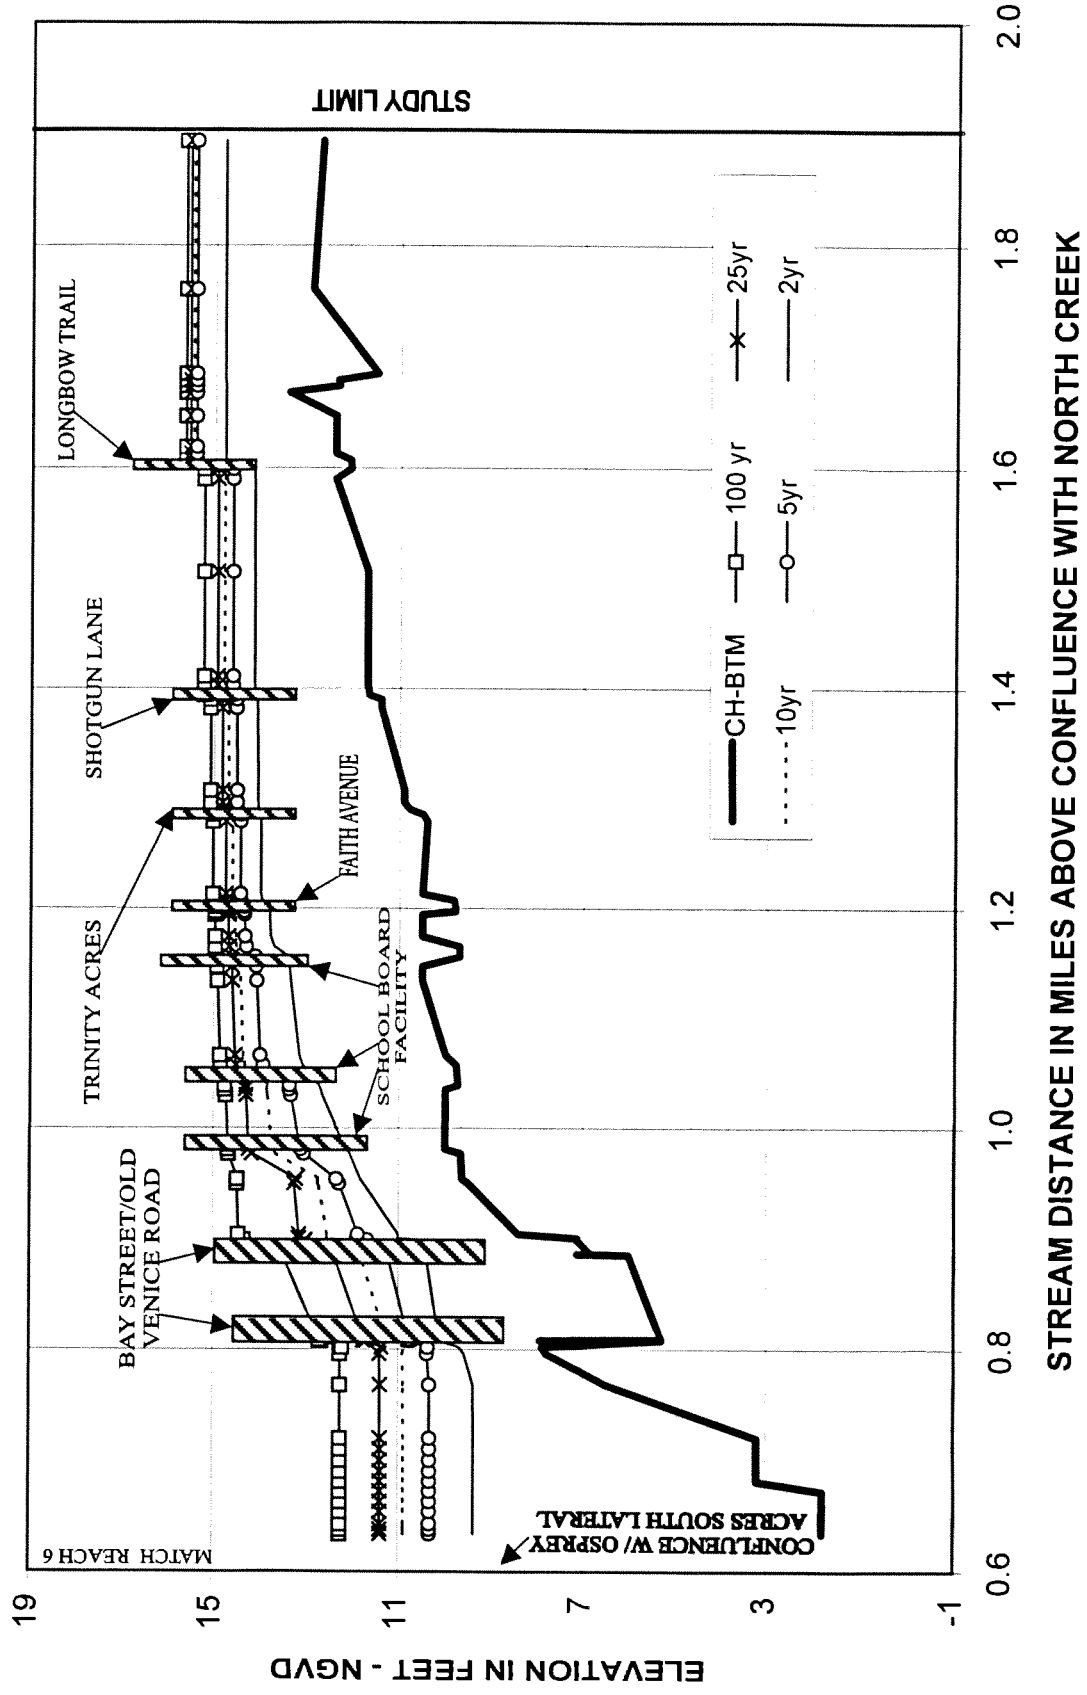

REACH 8 - OSPREY ACRES SOUTH LATERAL

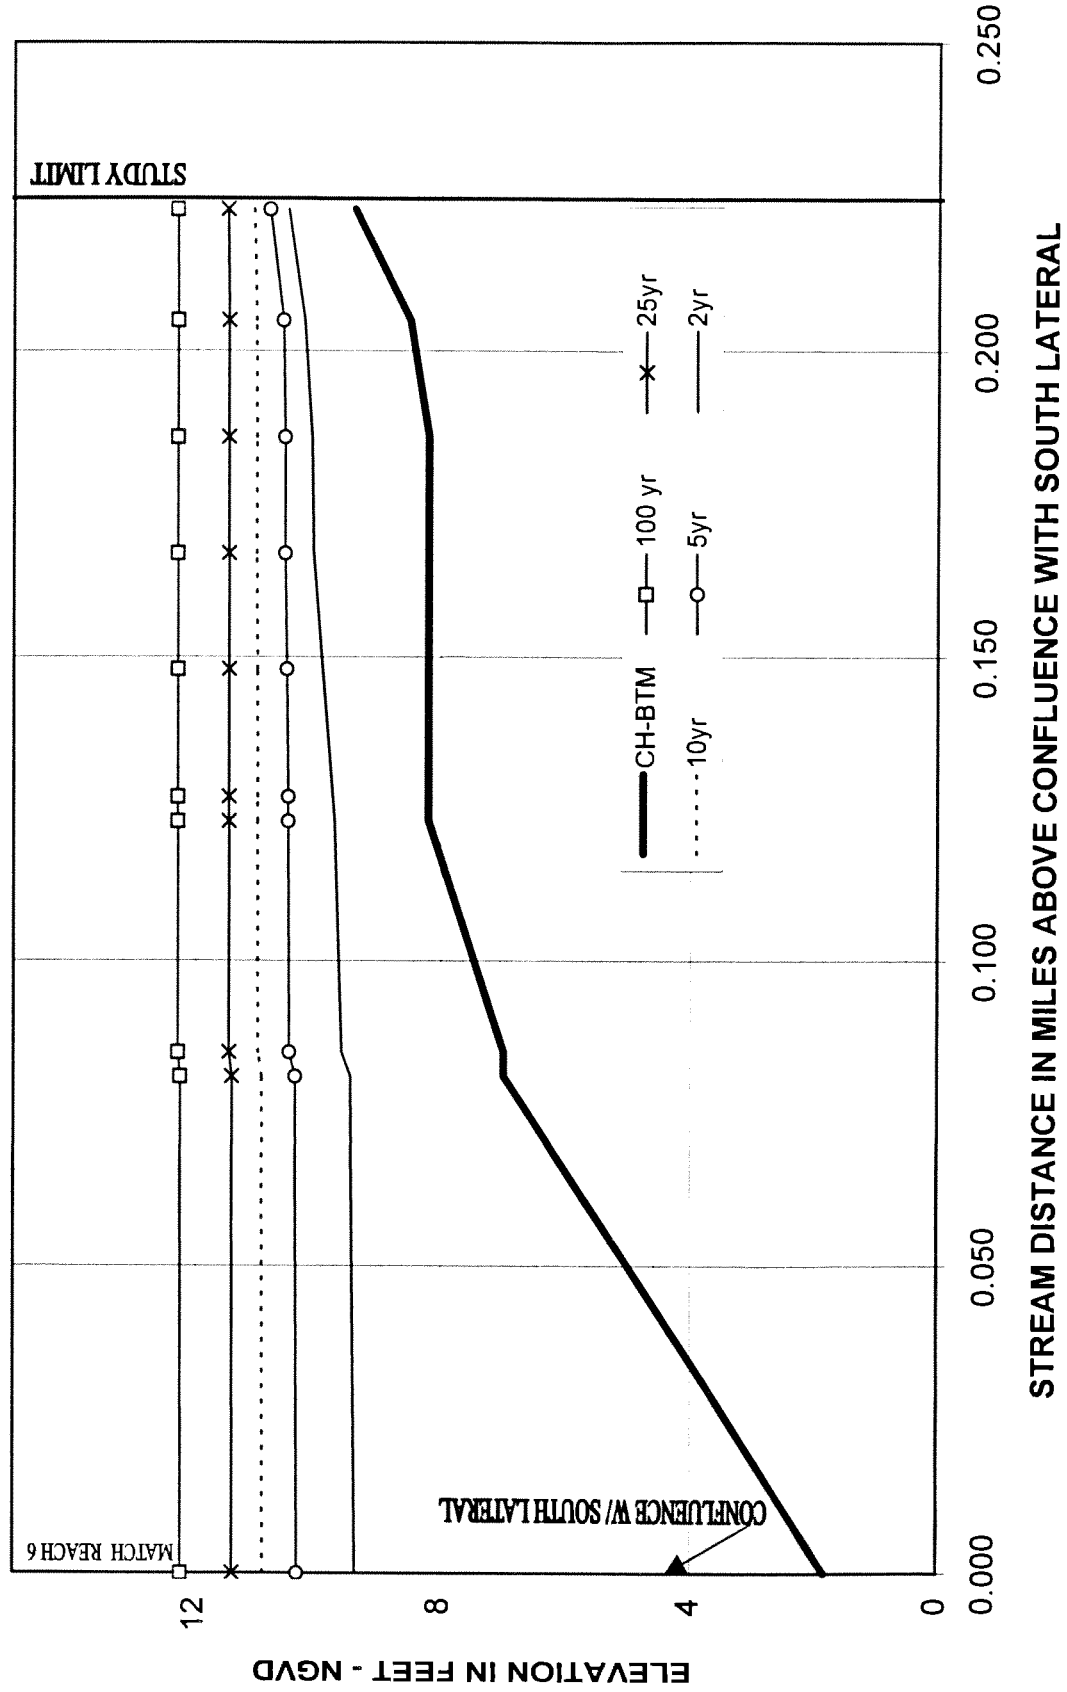


REACH 9 AND REACH 11 - NORTH CREEK

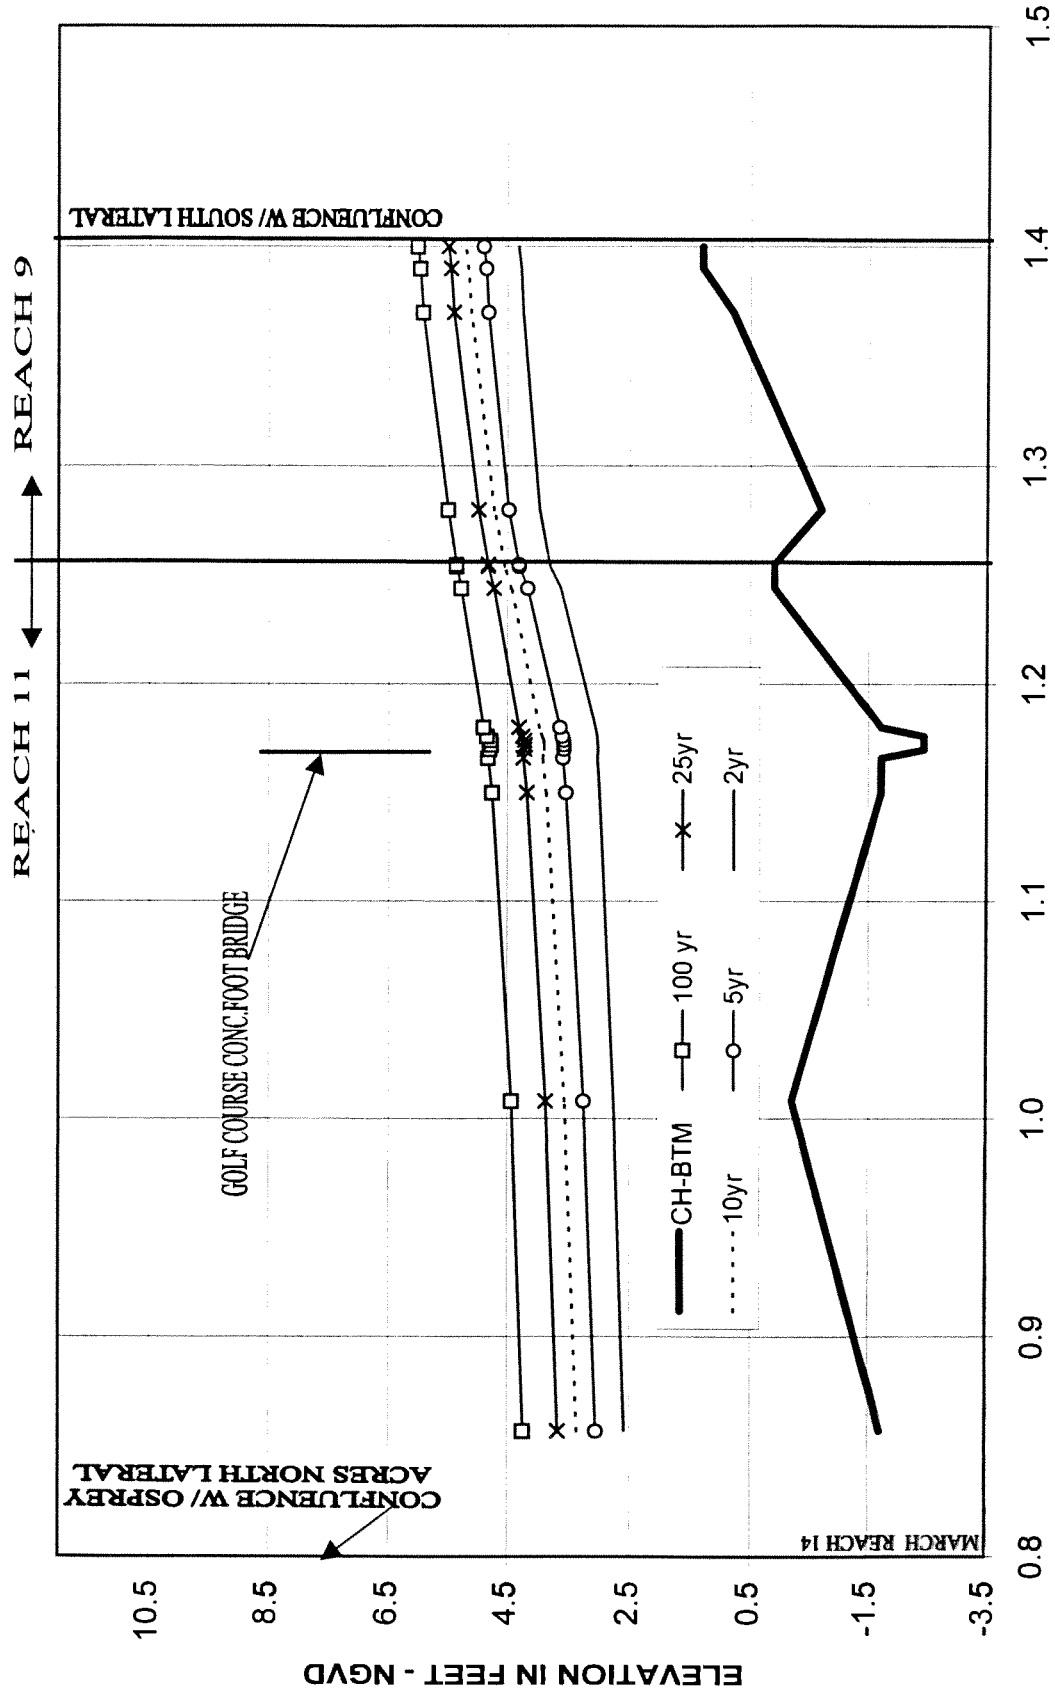


STREAM DISTANCE IN MILES ABOVE CONFLUENCE WITH CATFISH CREEK


REACH 10 - NORTH LATERAL

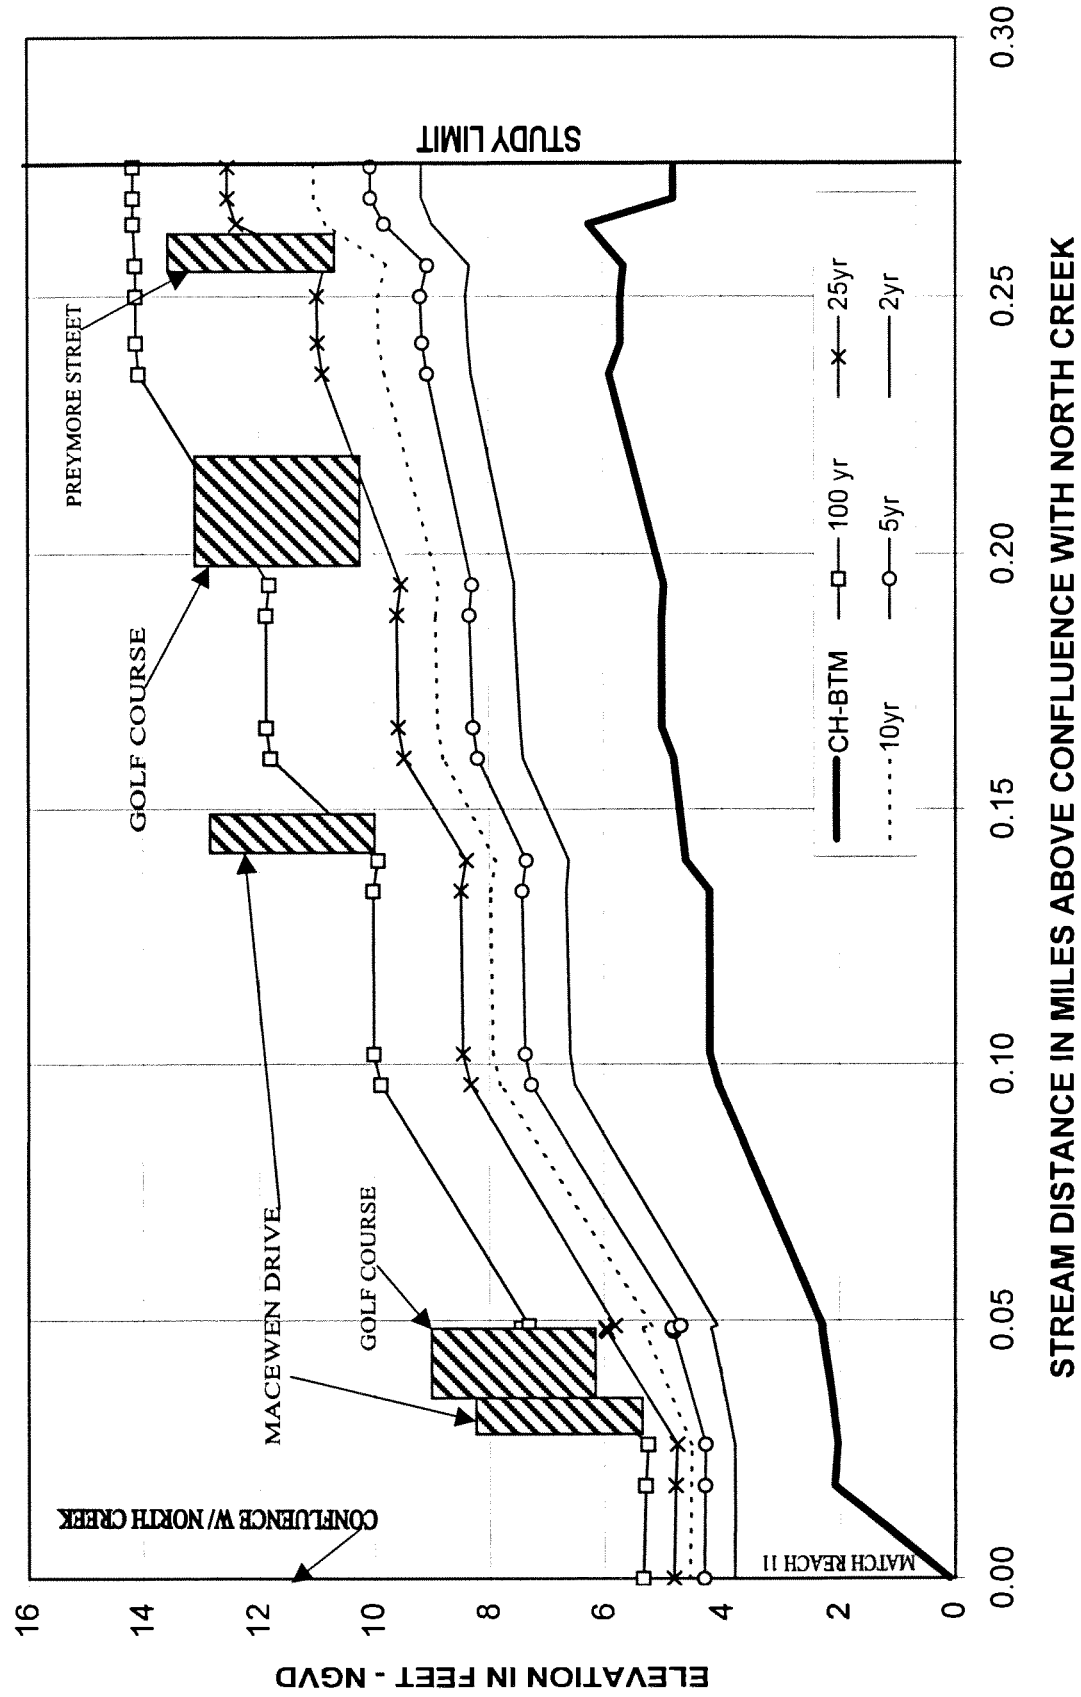

REACH 12 - OSPREY ACRES NORTH LATERAL

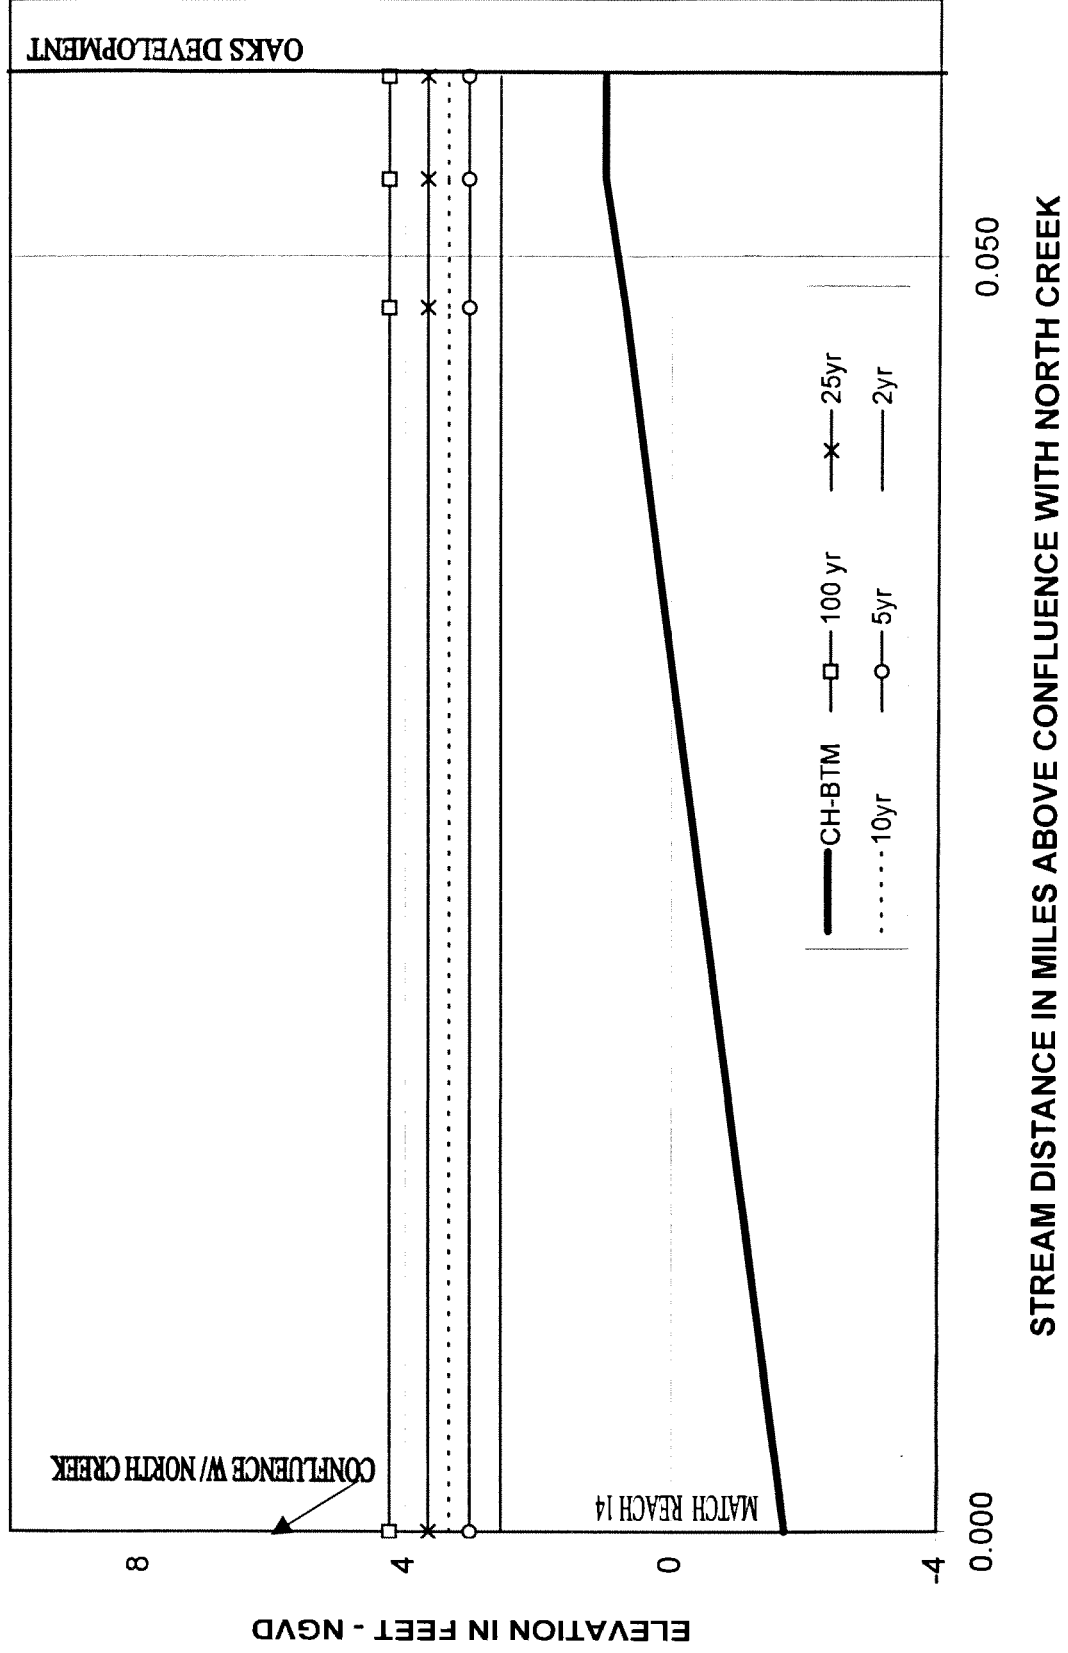

REACH 13 - OSPREY ACRES NORTH LATERAL

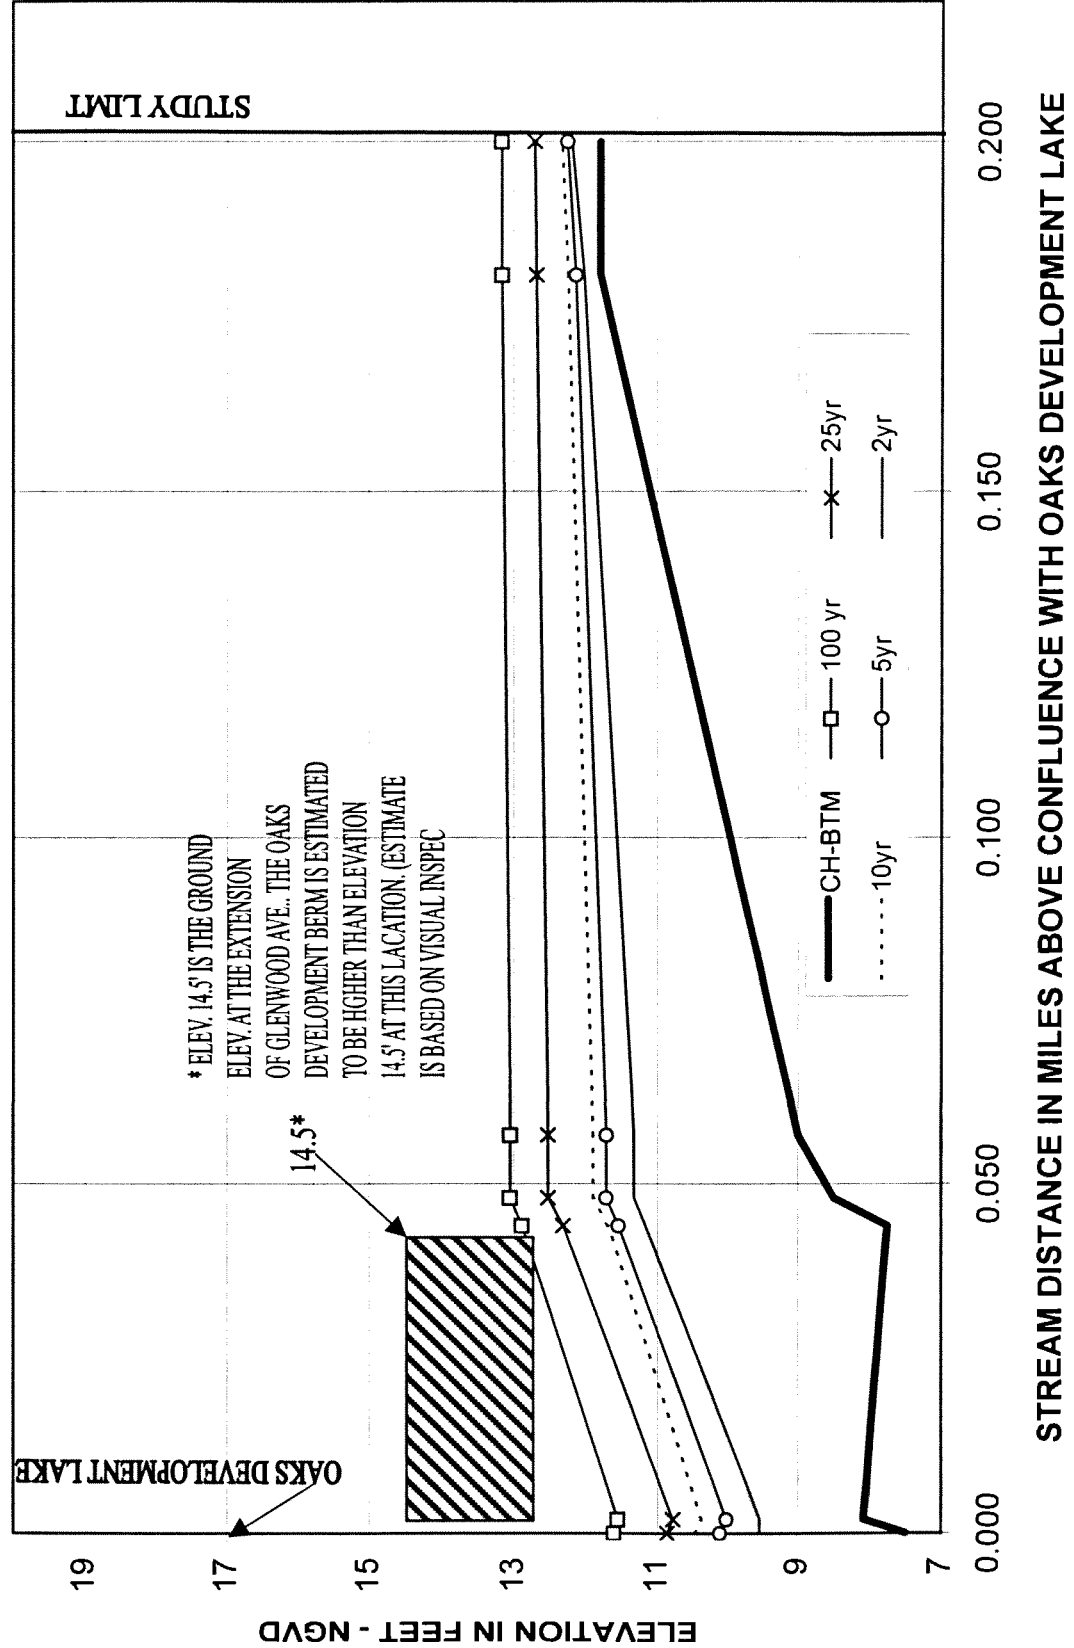

REACH 14 - NORTH CREEK

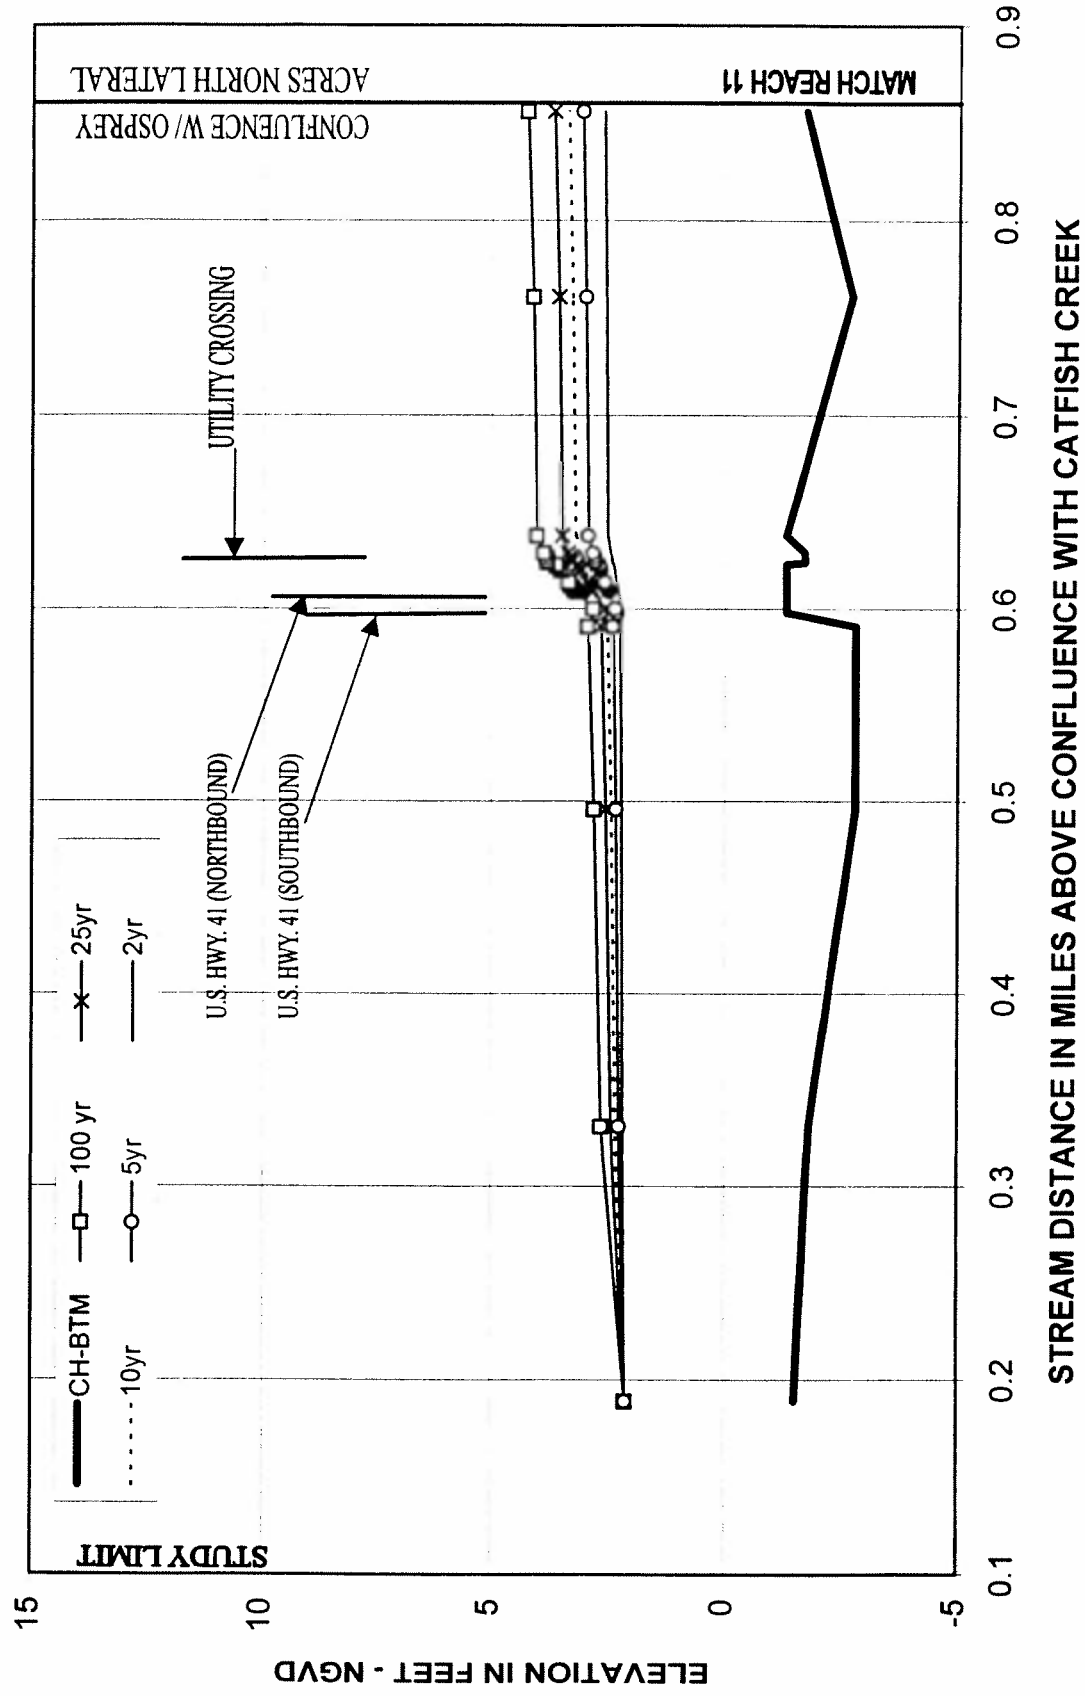


EXHIBIT A

MINUTES OF NORTH CREEK FIELD MEETING
October 17, 1995 - 9:00 a.m.

Page 1 of 1
10/17/95 10:00
10/17/95 10:00

Page # _____

1. The following were present at the meeting: Shawn Leins, AM Engineering; T. M. Shoopman, Sarasota County; Gary Altrogge, Mosby Engineering; Mario Lopez, Gee & Jenson; Janette Wojciak, Gee & Jenson; Dawn Thompson, The Oaks/Oaks 2000; Linda Hawk, SWFWMD; Daryl Flatt, SWFWMD.
2. The objective of the meeting was to look at maintenance potential of : a) North Creek within the Oaks; b) the existing ditch north of Bay Street west of the electrical substation; and c) North Creek from Pine Ranch Road through Bay Oaks Subdivision (see map).
3. The ditch north of Bay street west of the electrical substation runs from Bay Street to an excavated lake in the Oaks. This ditch is upland-cut and manual removal of exotic and nuisance vegetation is acceptable (i.e. Brazilian Pepper, Carolina Willow, etc.). It was agreed no dredging or earthwork would occur.
4. The North Creek/wetland area east of the Oaks' east property line appeared to be natural and undisturbed. Maintenance shall be limited to manual removal of primrose willow along the east fence line and removal of dead or fallen trees.
5. The proposed swale along the east property in the FP&L easement shall be designed not to impact the wetland to the east. It was suggested the swale construction end at the south limit of the wetland. It was requested the swale design be submitted to the District for review and comment.
6. The North Creek system within the Oaks was walked from the FP&L easement to the MacEwen Drive Bridge. Generally, there are sections of the Creek which are disturbed where manual removal of vegetation such as myrtles and primrose willow may occur. There are other sections where no work should be performed either because of historical wetland condition or it is not necessary to perform maintenance to increase water conveyance. All maintenance work should be performed by hand. Any dredging would require a permit. Removal of fallen trees and brush would be acceptable. It was suggested the tree canopy remain and maintenance be limited to the understory.
7. North Creek through the Bay Oaks Subdivision is strewn with fallen trees, brush and debris. Removal of this material should improve conveyance significantly.
8. It was suggested a follow-up field meeting with Sarasota County Maintenance staff occur to detail the proposed maintenance of North Creek.

DRF:bxm:319

